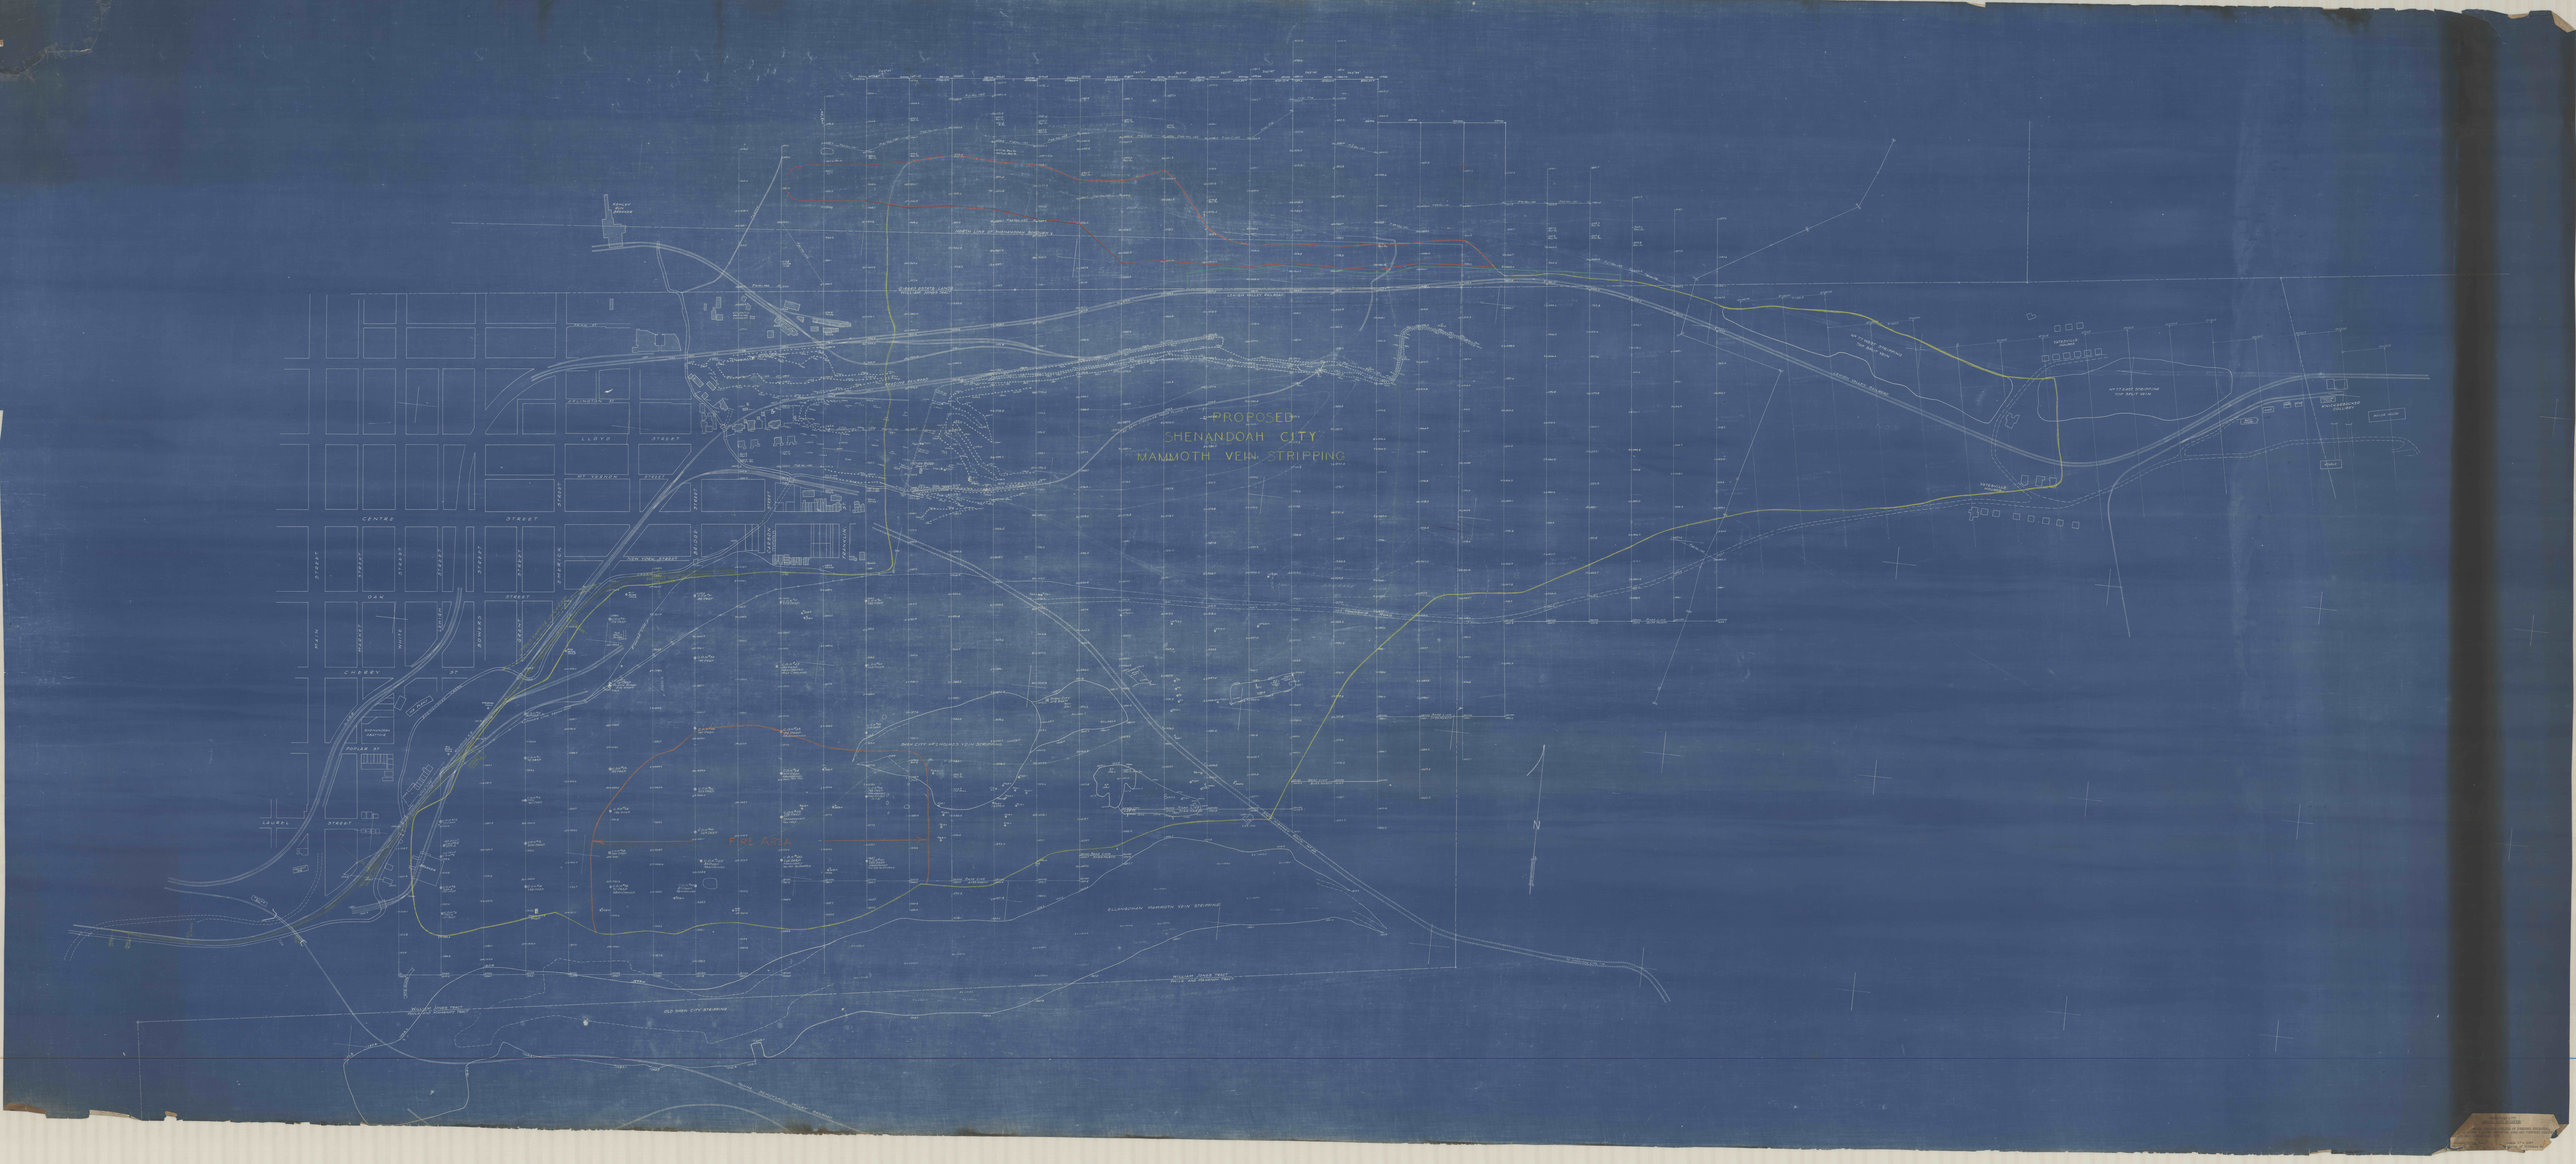

PROPOSED
SHENANDOAH CITY
MAMMOTH VEIN STRIPPING
60" SEMI-CIRCULAR WOOD FLUME
NORTH LINE OF SHENANDOAH BOROUGH
KEHLEY RUN BUCK MTN VEIN STRIPPING
KEHLEY RUN MAMMOTH VEIN STRIPPING
SECTION No 4
GIRARD ESTATE LANDS
WILLIAM JONES TRACT
LEHIGH VALLEY RAILROAD
READING RAILROAD
ATLANTIC REFINING COMPANY
INDIAN RIDGE AIR SHAFT
INDIAN RIDGE SHAFT
PENN ST
ARLINGTON ST
LLOYD STREET
MT VERNON STREET
CENTRE STREET
NEW YORK STREET
OAK STREET
CHERRY ST
POPLAR ST
LAUREL STREET
MAIN STREET
MARKET STREET
WHITE STREET
LEHIGH STREET
BOWERS STREET
GRANT STREET
EMERICK STREET
BRIDGE STREET
CARBON STREET
FRANKLIN ST
PROP. CHANGE IN CREEK
PROPOSED EMPTY TRACK
CREEK
SHENANDOAH CREEK
ICE PLANT
SHENANDOAH ABATTOIR
FREIGHT STA
LVRR
READING R.R.
POWER LINE 23000 VOLT
WATER LINE
PLANK RIDGE AIR SHAFT
BREAKER
SHEN CITY SHAFT
SECTION No 1
FIRE AREA
C.D.H. #21 174' DEEP
C.D.H. #31 185' DEEP
C.D.H. #41 223' DEEP
C.D.H. #51 232' DEEP
C.D.H. #32 199' DEEP
C.D.H. #42 154' DEEP ABANDONED HOLE CROOKED.
C.D.H. #52 216' DEEP
C.D.H. #43 44' DEEP ABANDONED.
C.D.H. #53 215' DEEP
C.D.H. #44 200' DEEP ABANDONED. TOO HOT.
C.D.H. #54 195' DEEP ABANDONED FIRE VISIBLE 12-1-41
C.D.H. #45 235' DEEP ABANDONED. TOO HOT.
C.D.H. #100 243' DEEP ABANDONED TOO HOT. NO SAMPLE.
C.D.H. #101 255' DEEP ABANDONED TOO HOT NO SAMPLE.
SHEN. CITY No 2 HOLMES VEIN STRIPPING.
SHEN. CITY AIR SHAFT
ELLANGOWAN MAMMOTH VEIN STRIPPING
STATE HIGHWAY ROUTE No 45
TOWNSHIP ROAD
GARBAGE DUMP
BASE LINE
WILLIAM JONES TRACT
PHILA. AND MAHANOY TRACT
SCHUYLKILL VALLEY RAILROAD
OLD SHEN CITY STRIPPING
No 77 WEST STRIPPING TOP SPLIT VEIN
No 77 EAST STRIPPING TOP SPLIT VEIN
YATESVILLE HOUSES
YATESVILLE HOUSES
KNICKERBOCKER COLLIERY
BOILER HOUSE
BATH HOUSE
SHOP
LOADING CHUTE
STABLE
N

SHENANDOAH CITY
MAMMOTH VEIN STRIPPING

URFACE SHOWING OUTLINE OF PROPOSED STRIPPING,
ON LINES THROUGH STRIPPING AREA AND PROPOSED CLEANER
LANT NEAR SHENANDOAH CITY

Mahanoy City, Pa.,　　Scale 1" = 100'
Octob　　Office of Division En