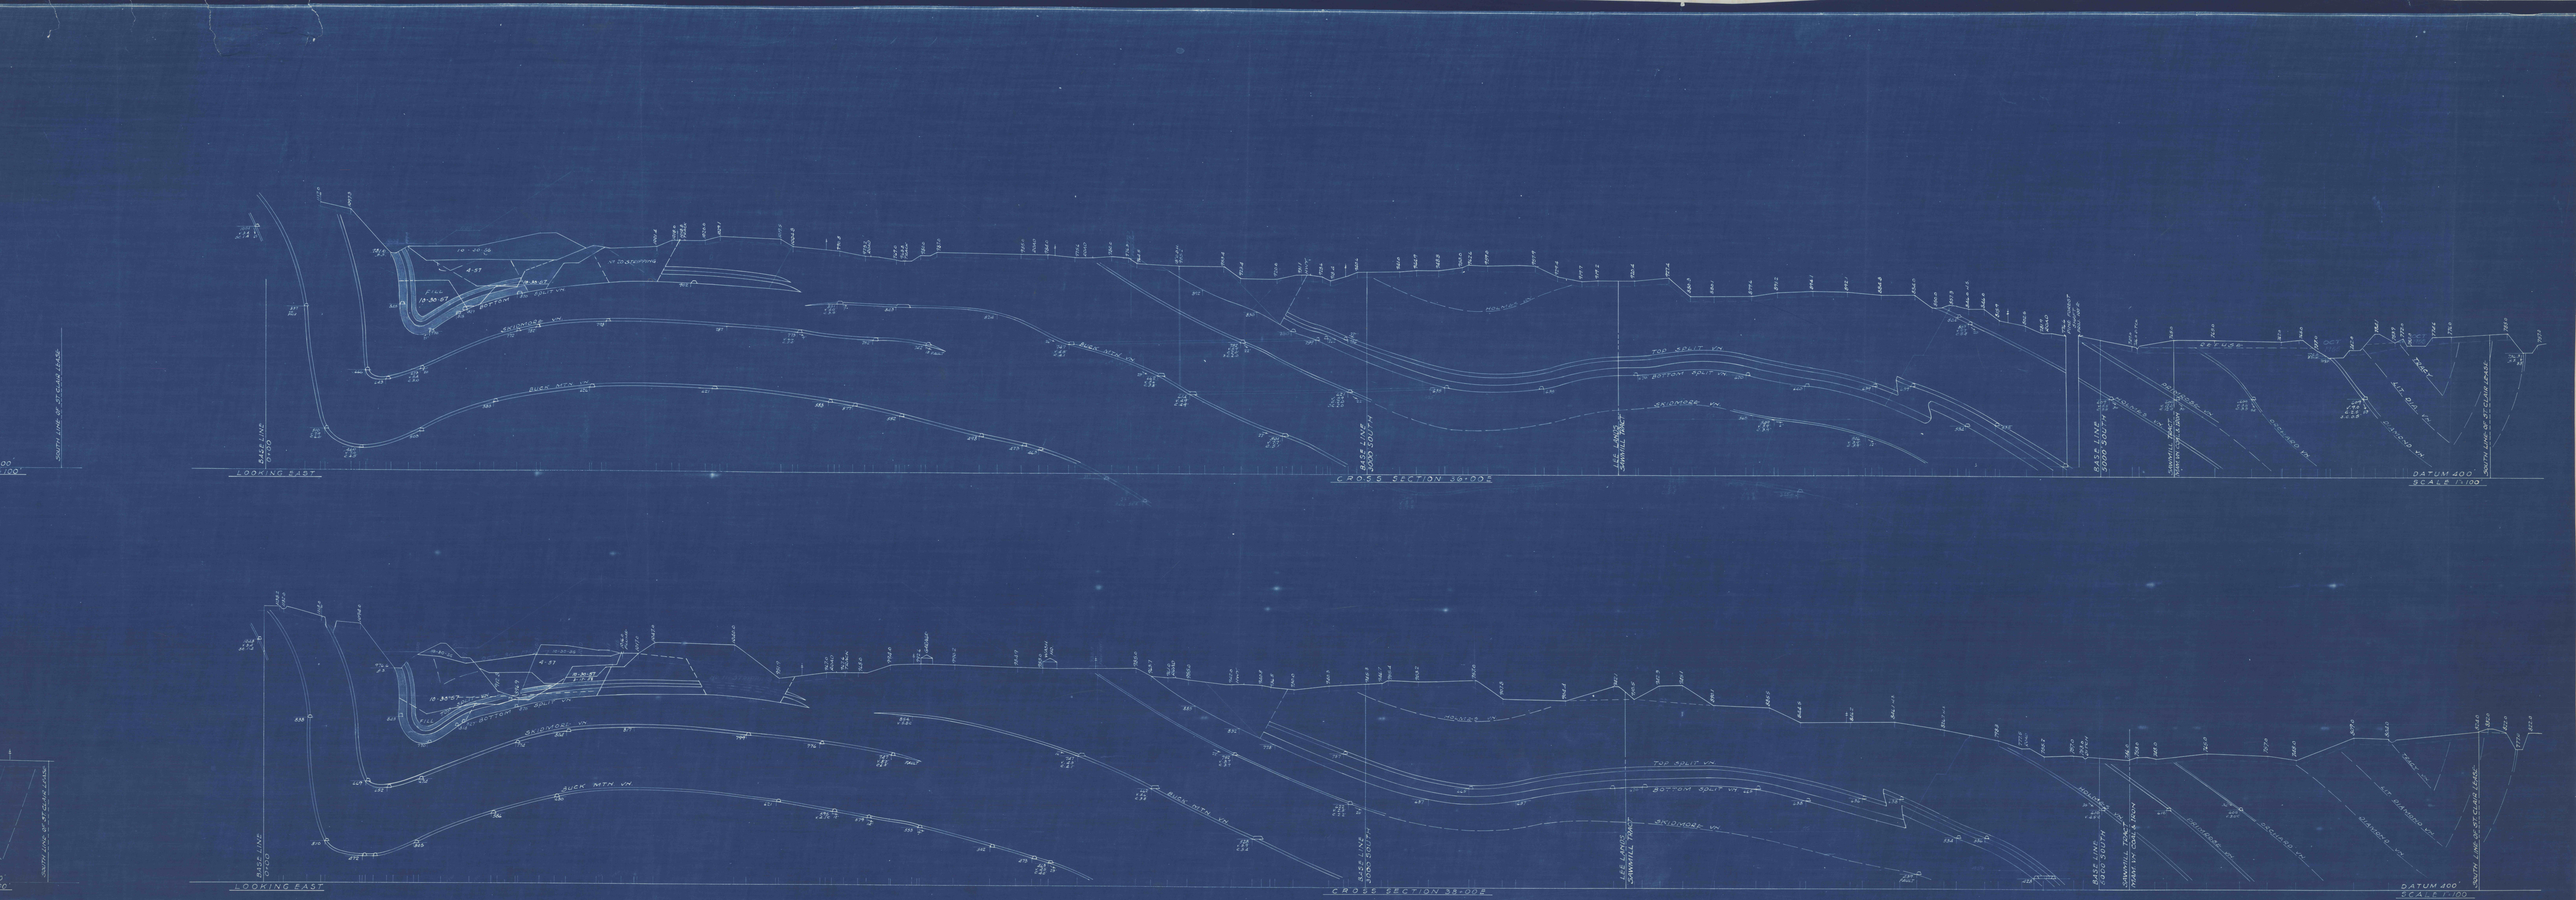
LOOKING EAST
CROSS SECTION 36+00E
DATUM 400'
SCALE 1:100
LOOKING EAST
CROSS SECTION 38+00E
DATUM 400'
SCALE 1:100