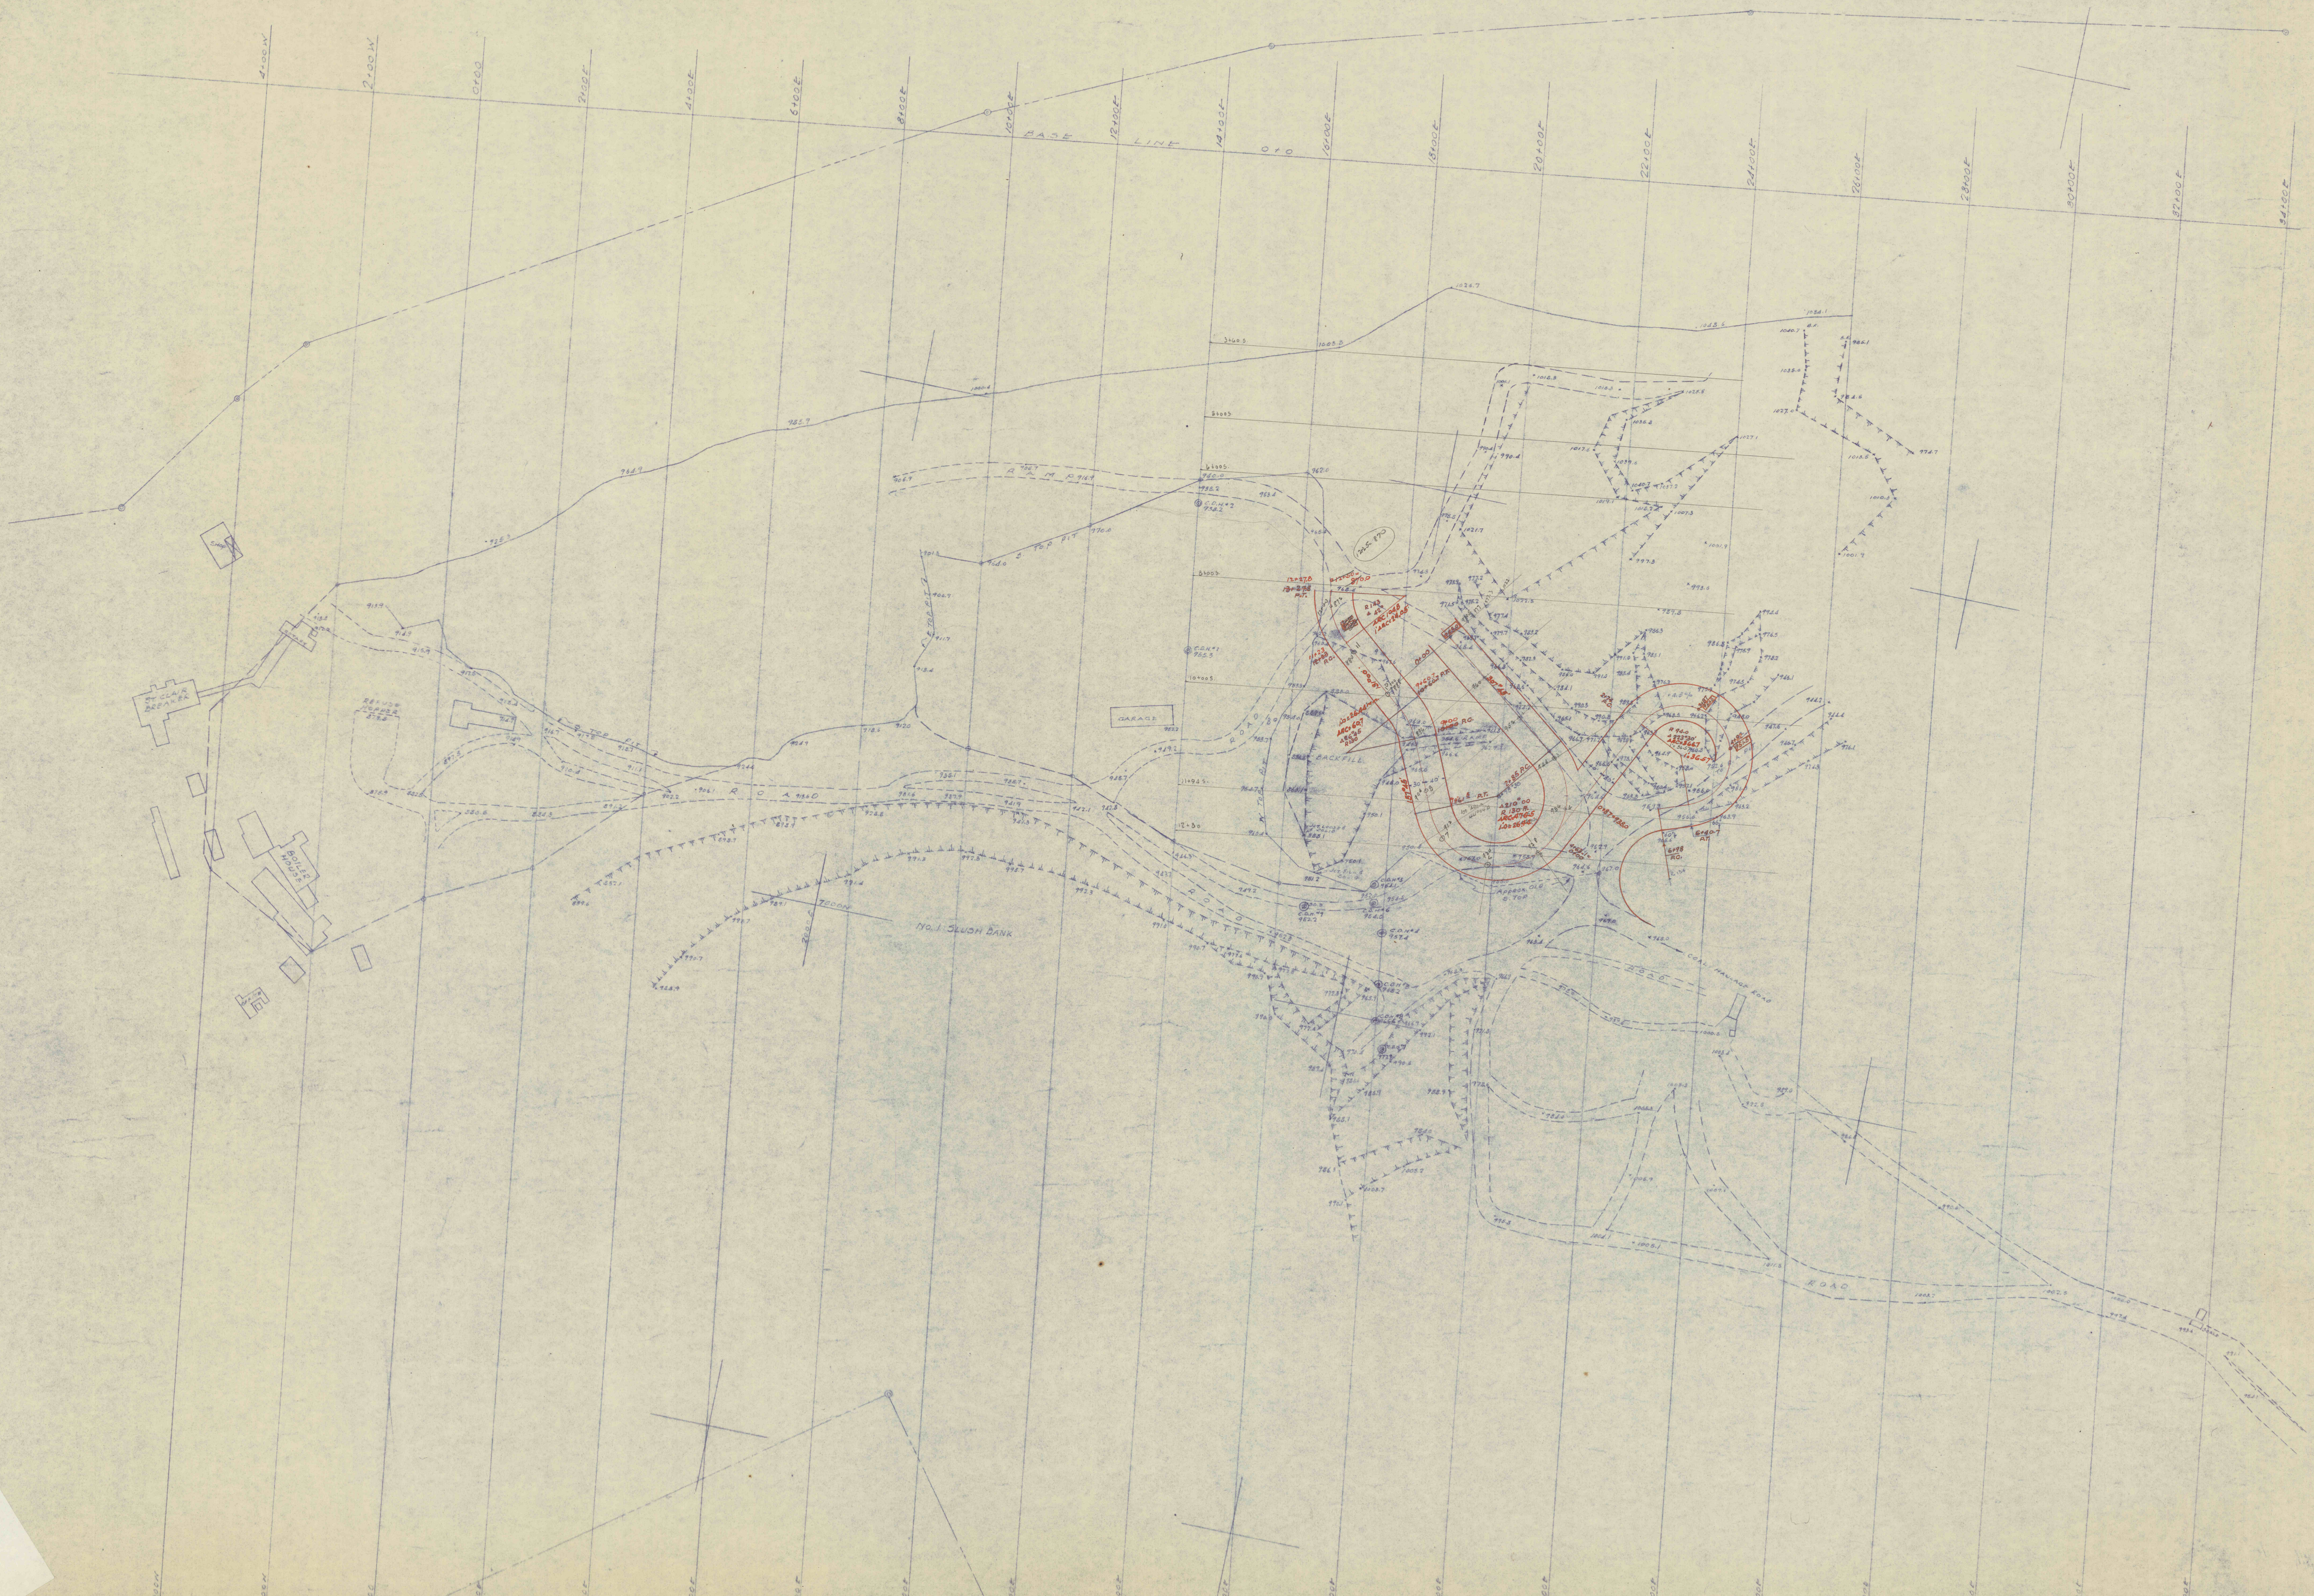

4+00W
2+00W
0+00
2+00E
4+00E
6+00E
8+00E
10+00E
12+00E
14+00E
BASE LINE
SHOP
ST CLAIR BREAKER
ROTARY
REFUSE HOPPER
BOILER HOUSE
S TOP PIT
ROAD
GARAGE
No. 1 SLUSH BANK
BACKFILL