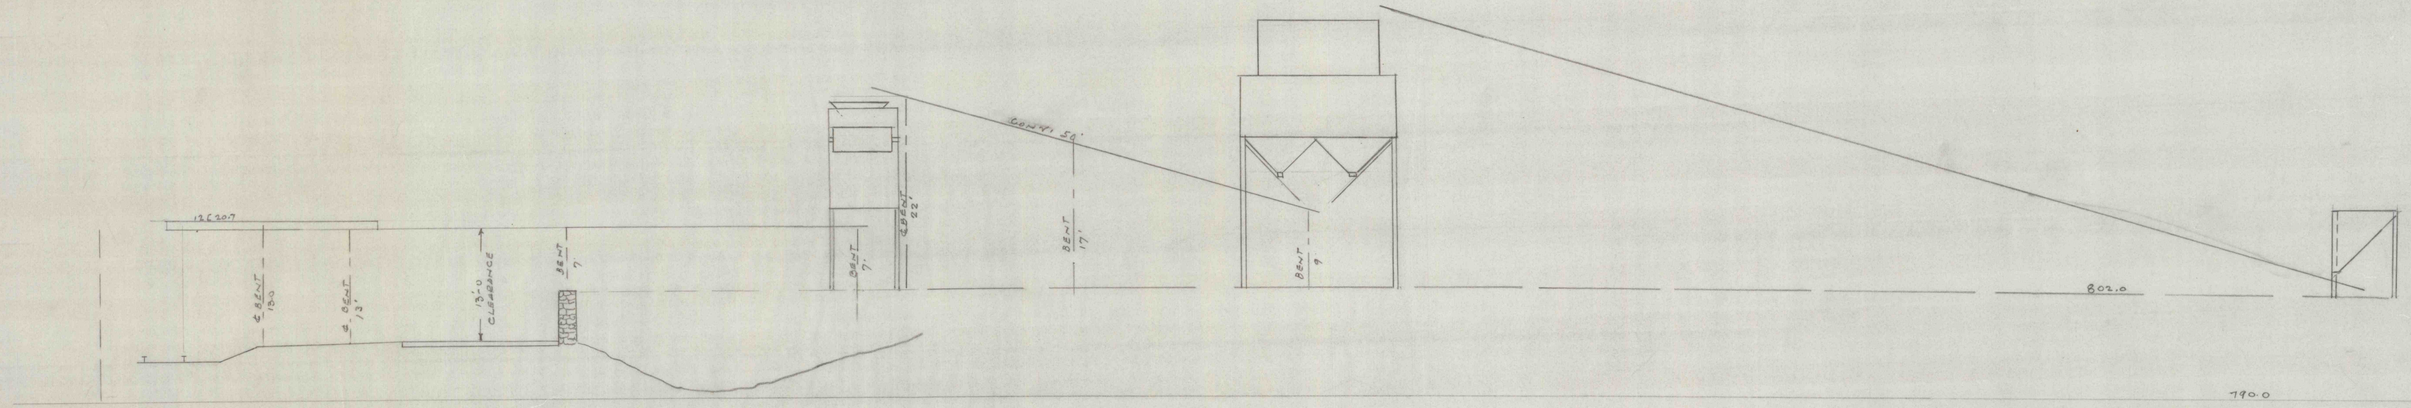

PROFILE FOR ARRANGEMENT
OF CONVEYORS AT HENRY CLAY BANKS
SCALE 1" = 10'
11-20-58