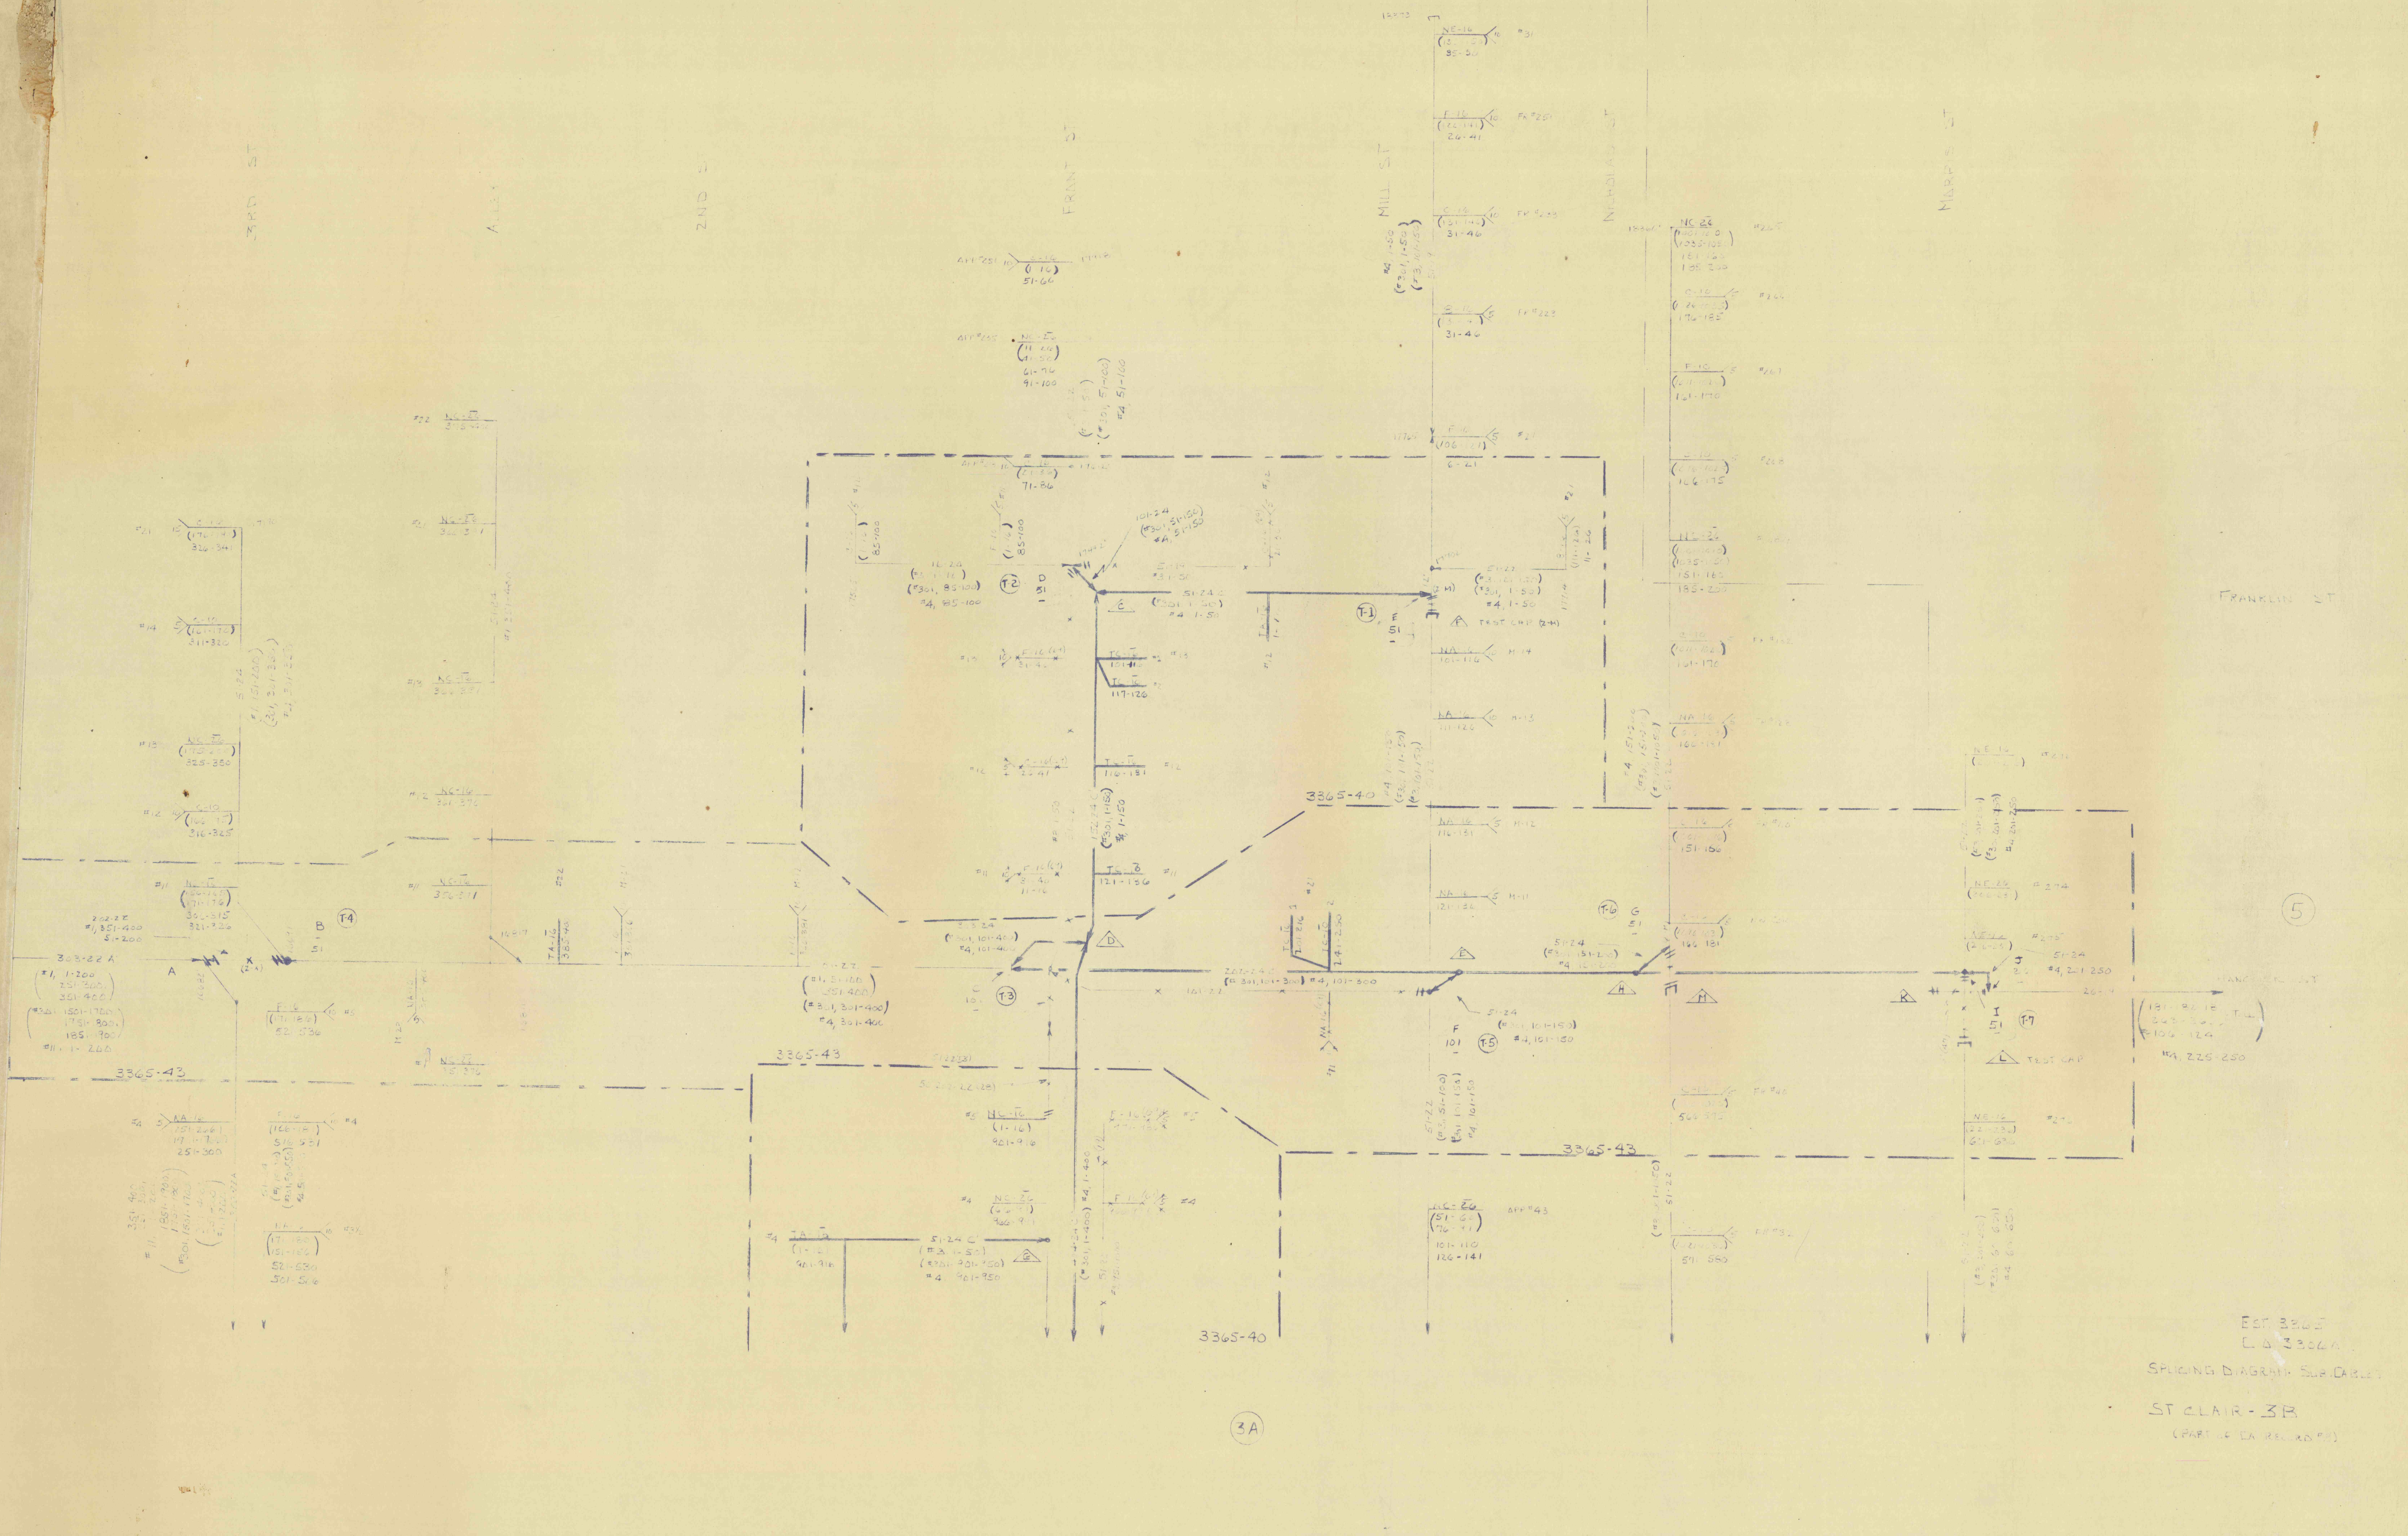
3RD ST
2ND ST
FRONT ST
MILL ST
NICHOLAS ST
HARRIS ST
FRANKLIN ST
3365-43
3365-40
3365-43
3365-40
5
3A
EST. 3365
L.A. 33064
SPLICING DIAGRAM SUB CABLES
ST CLAIR - 3B
(PART OF CA REC'D #5)

