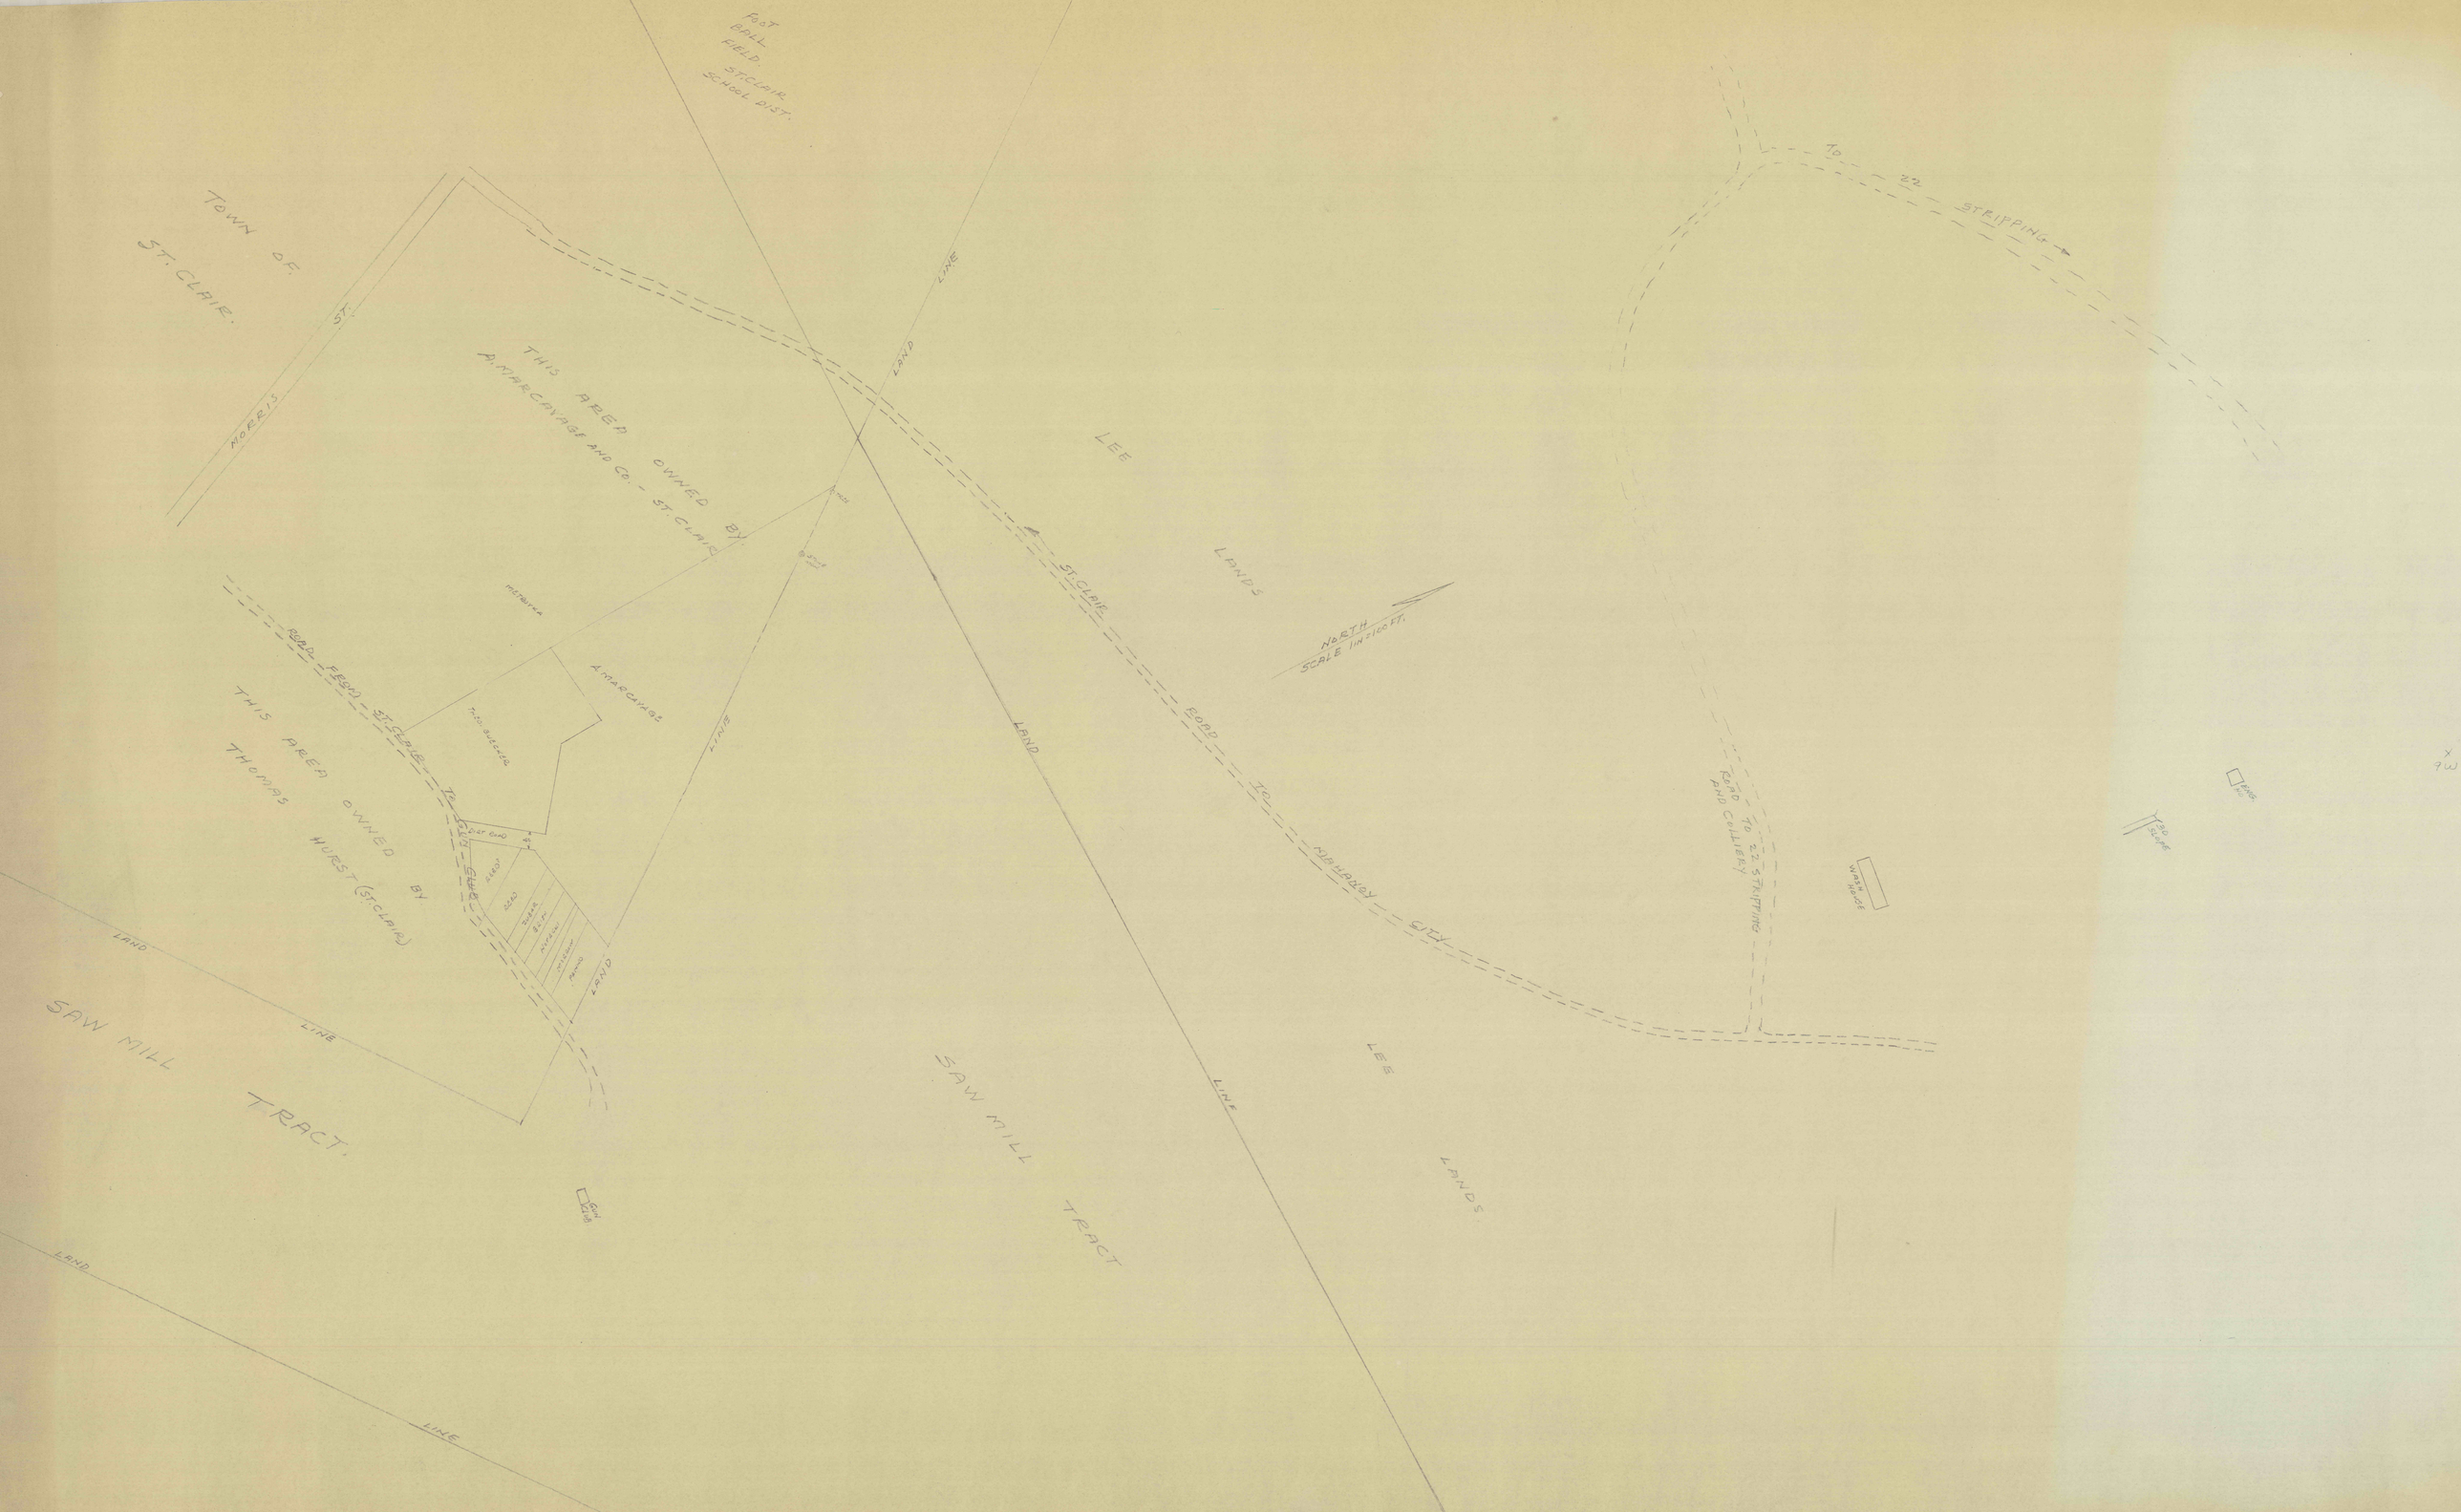

FOOT BALL FIELD. ST. CLAIR SCHOOL DIST.
TOWN OF ST. CLAIR.
MORRIS ST.
THIS AREA OWNED BY A. MARCAVAGE AND CO. - ST. CLAIR
LAND LINE
LEE LANDS
ST. CLAIR ROAD
NORTH
SCALE 1IN=100 FT.
TO 22 STRIPPING
ROAD FROM ST. CLAIR TO GUN CLUB
THIS AREA OWNED BY THOMAS HURST (ST. CLAIR)
A. MARCAVAGE
TO MAHANOY CITY
ROAD TO 22 STRIPPING AND COLLIERY
WASH HOUSE
SAW MILL TRACT.
SAW MILL TRACT
LEE LANDS
LAND LINE