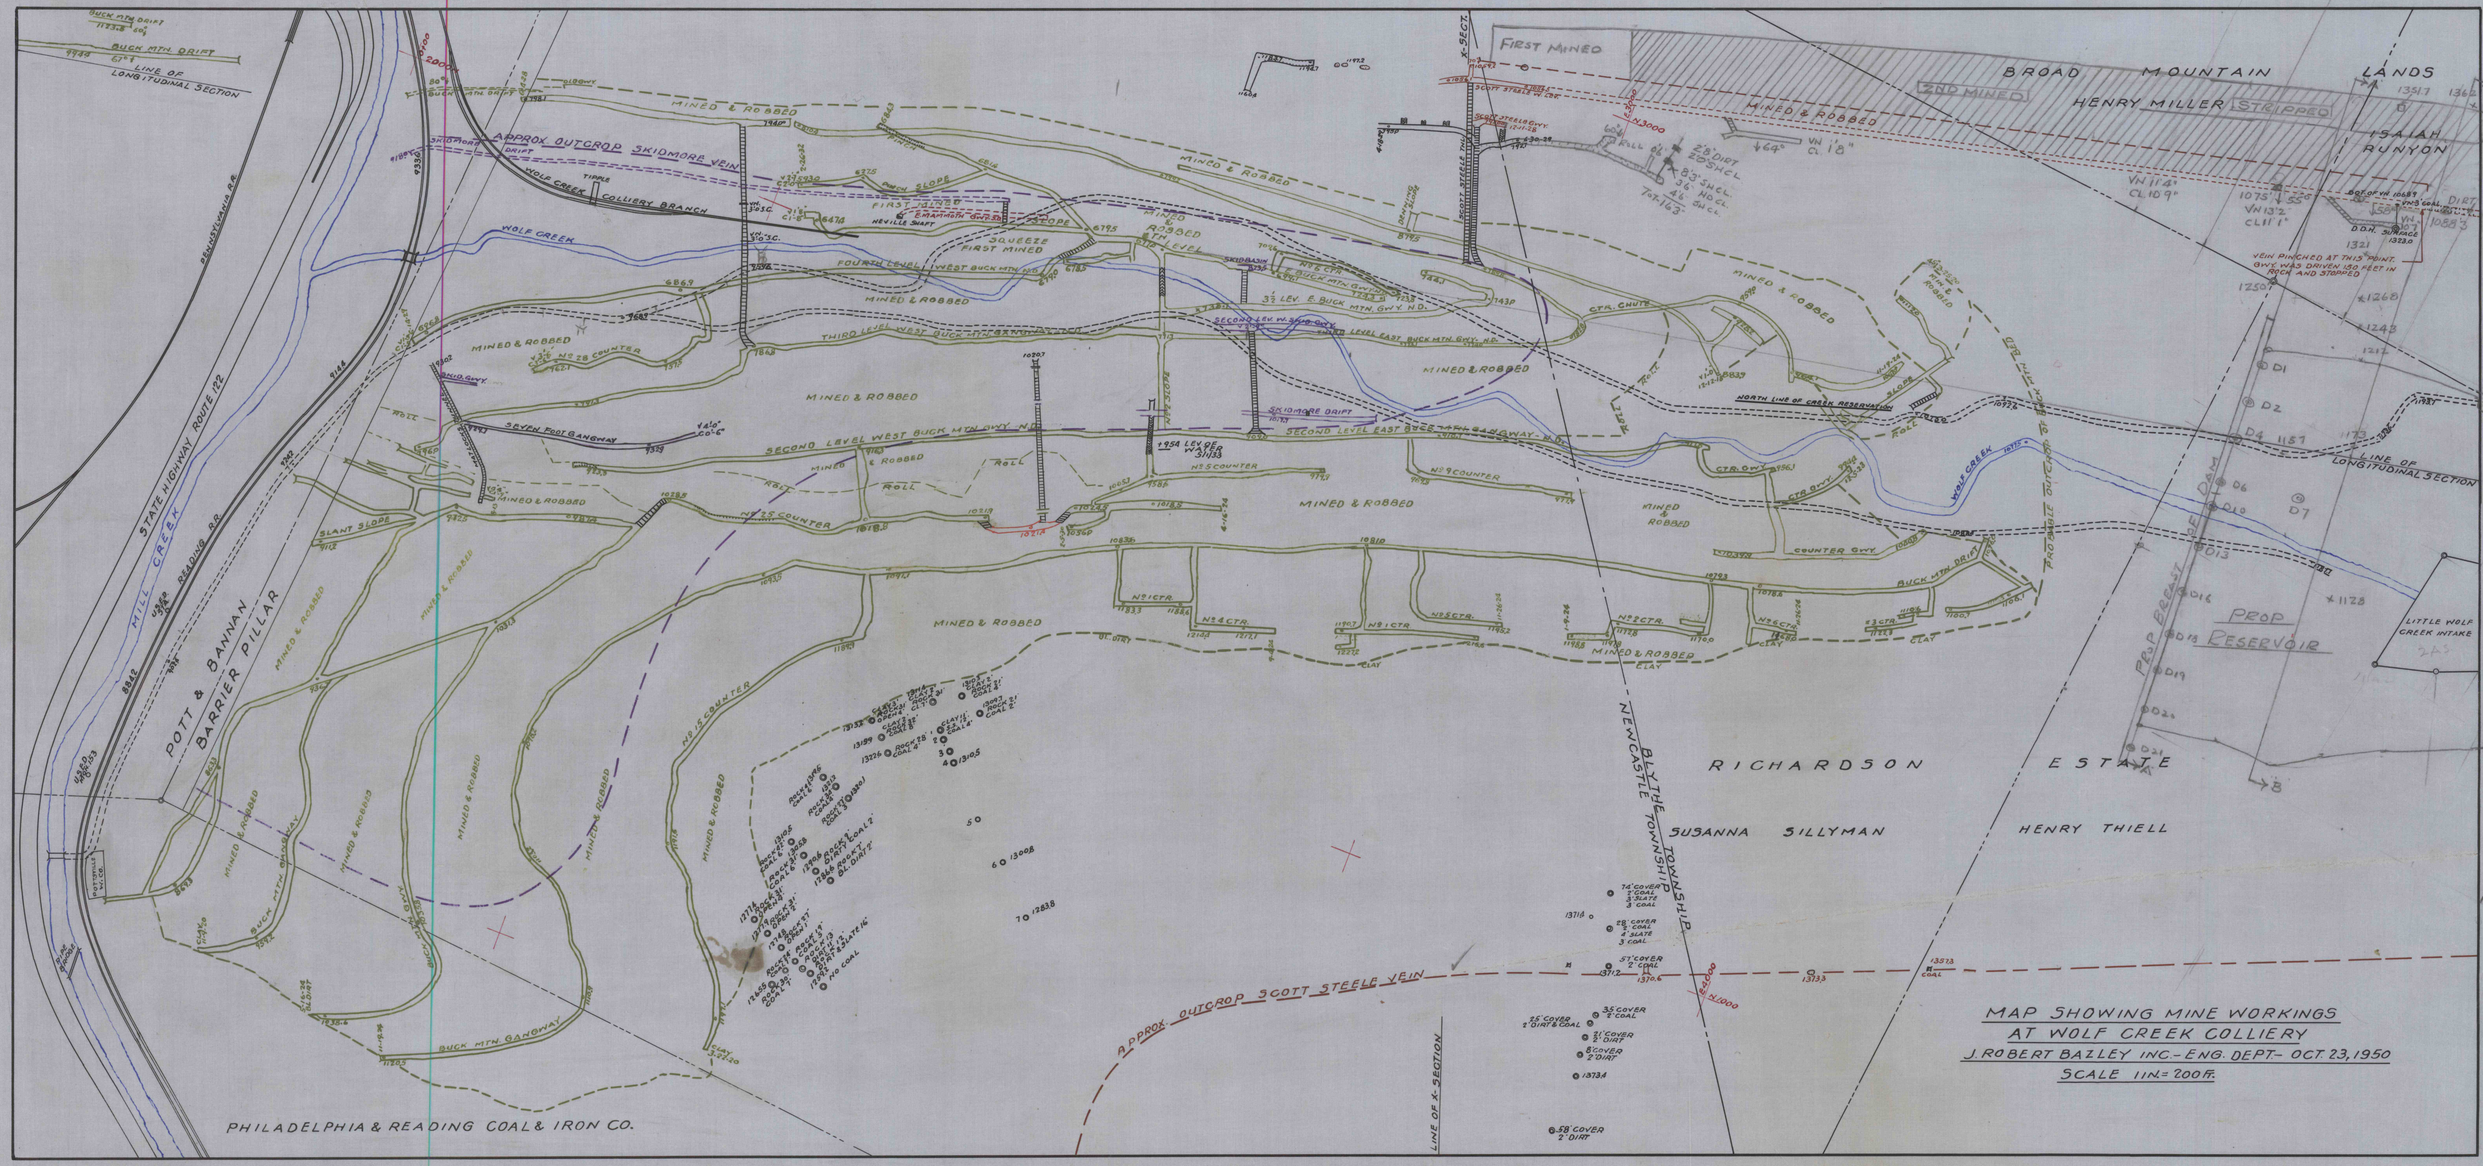
BUCK MTN DRIFT
BUCK MTN DRIFT
LINE OF LONGITUDINAL SECTION
STATE HIGHWAY ROUTE 122
PHILADELPHIA & READING R.R.
HILL CREEK
POTT & BANNAN BARRIER PILLAR
APPROX OUTCROP SKIDMORE VEIN
WOLF CREEK COLLIERY BRANCH
TIPPLE
WOLF CREEK
MINED & ROBBED
FIRST MINED
SQUEEZE FIRST MINED
HEVILLE SHAFT
SKIDMORE SHAFT
FOURTH LEVEL WEST BUCK MTN GWY
THIRD LEVEL WEST BUCK MTN GWY
SECOND LEVEL WEST BUCK MTN GWY N.D.
SECOND LEVEL EAST BUCK MTN GWY N.D.
FIRST LEVEL EAST BUCK MTN GWY N.D.
3½ LEV. E. BUCK MTN. GWY. N.D.
SKIDMORE DRIFT
SLANT SLOPE
SEVEN FOOT GANGWAY
BUCK MTN GANGWAY
BUCK PATH GANGWAY
NO 28 COUNTER
NO 25 COUNTER
NO 5 COUNTER
NO 9 COUNTER
NO 1 CTR.
NO 4 CTR.
NO 3 CTR.
NO 2 CTR.
NO 26 COUNTER
COUNTER GWY.
CTR. CHUTE
BUCK MTN. DRIFT
NORTH LINE OF CREEK RESERVATION
WOLF CREEK
PROP. ENTRANCE
PROP RESERVOIR
LITTLE WOLF CREEK INTAKE
LINE OF LONGITUDINAL SECTION
BROAD MOUNTAIN
HENRY MILLER LANDS
ISAIAH RUNYON
1ST MINED
2ND MINED
STRIPPED
VEIN PINCHED AT THIS POINT. GWY. WAS DRIVEN 150 FEET IN ROCK AND STOPPED
FRONT STEELE GWY.
SCOTT STEELE VEIN
APPROX OUTCROP SCOTT STEELE VEIN
BLYTHE TOWNSHIP
NEWCASTLE TOWNSHIP
LINE OF X-SECTION
RICHARDSON ESTATE
SUSANNA SILLYMAN
HENRY THIELL
PHILADELPHIA & READING COAL & IRON CO.
MAP SHOWING MINE WORKINGS
AT WOLF CREEK COLLIERY
J. ROBERT BAILEY INC.-ENG. DEPT.- OCT 23, 1950
SCALE 1 IN.= 200 FT.