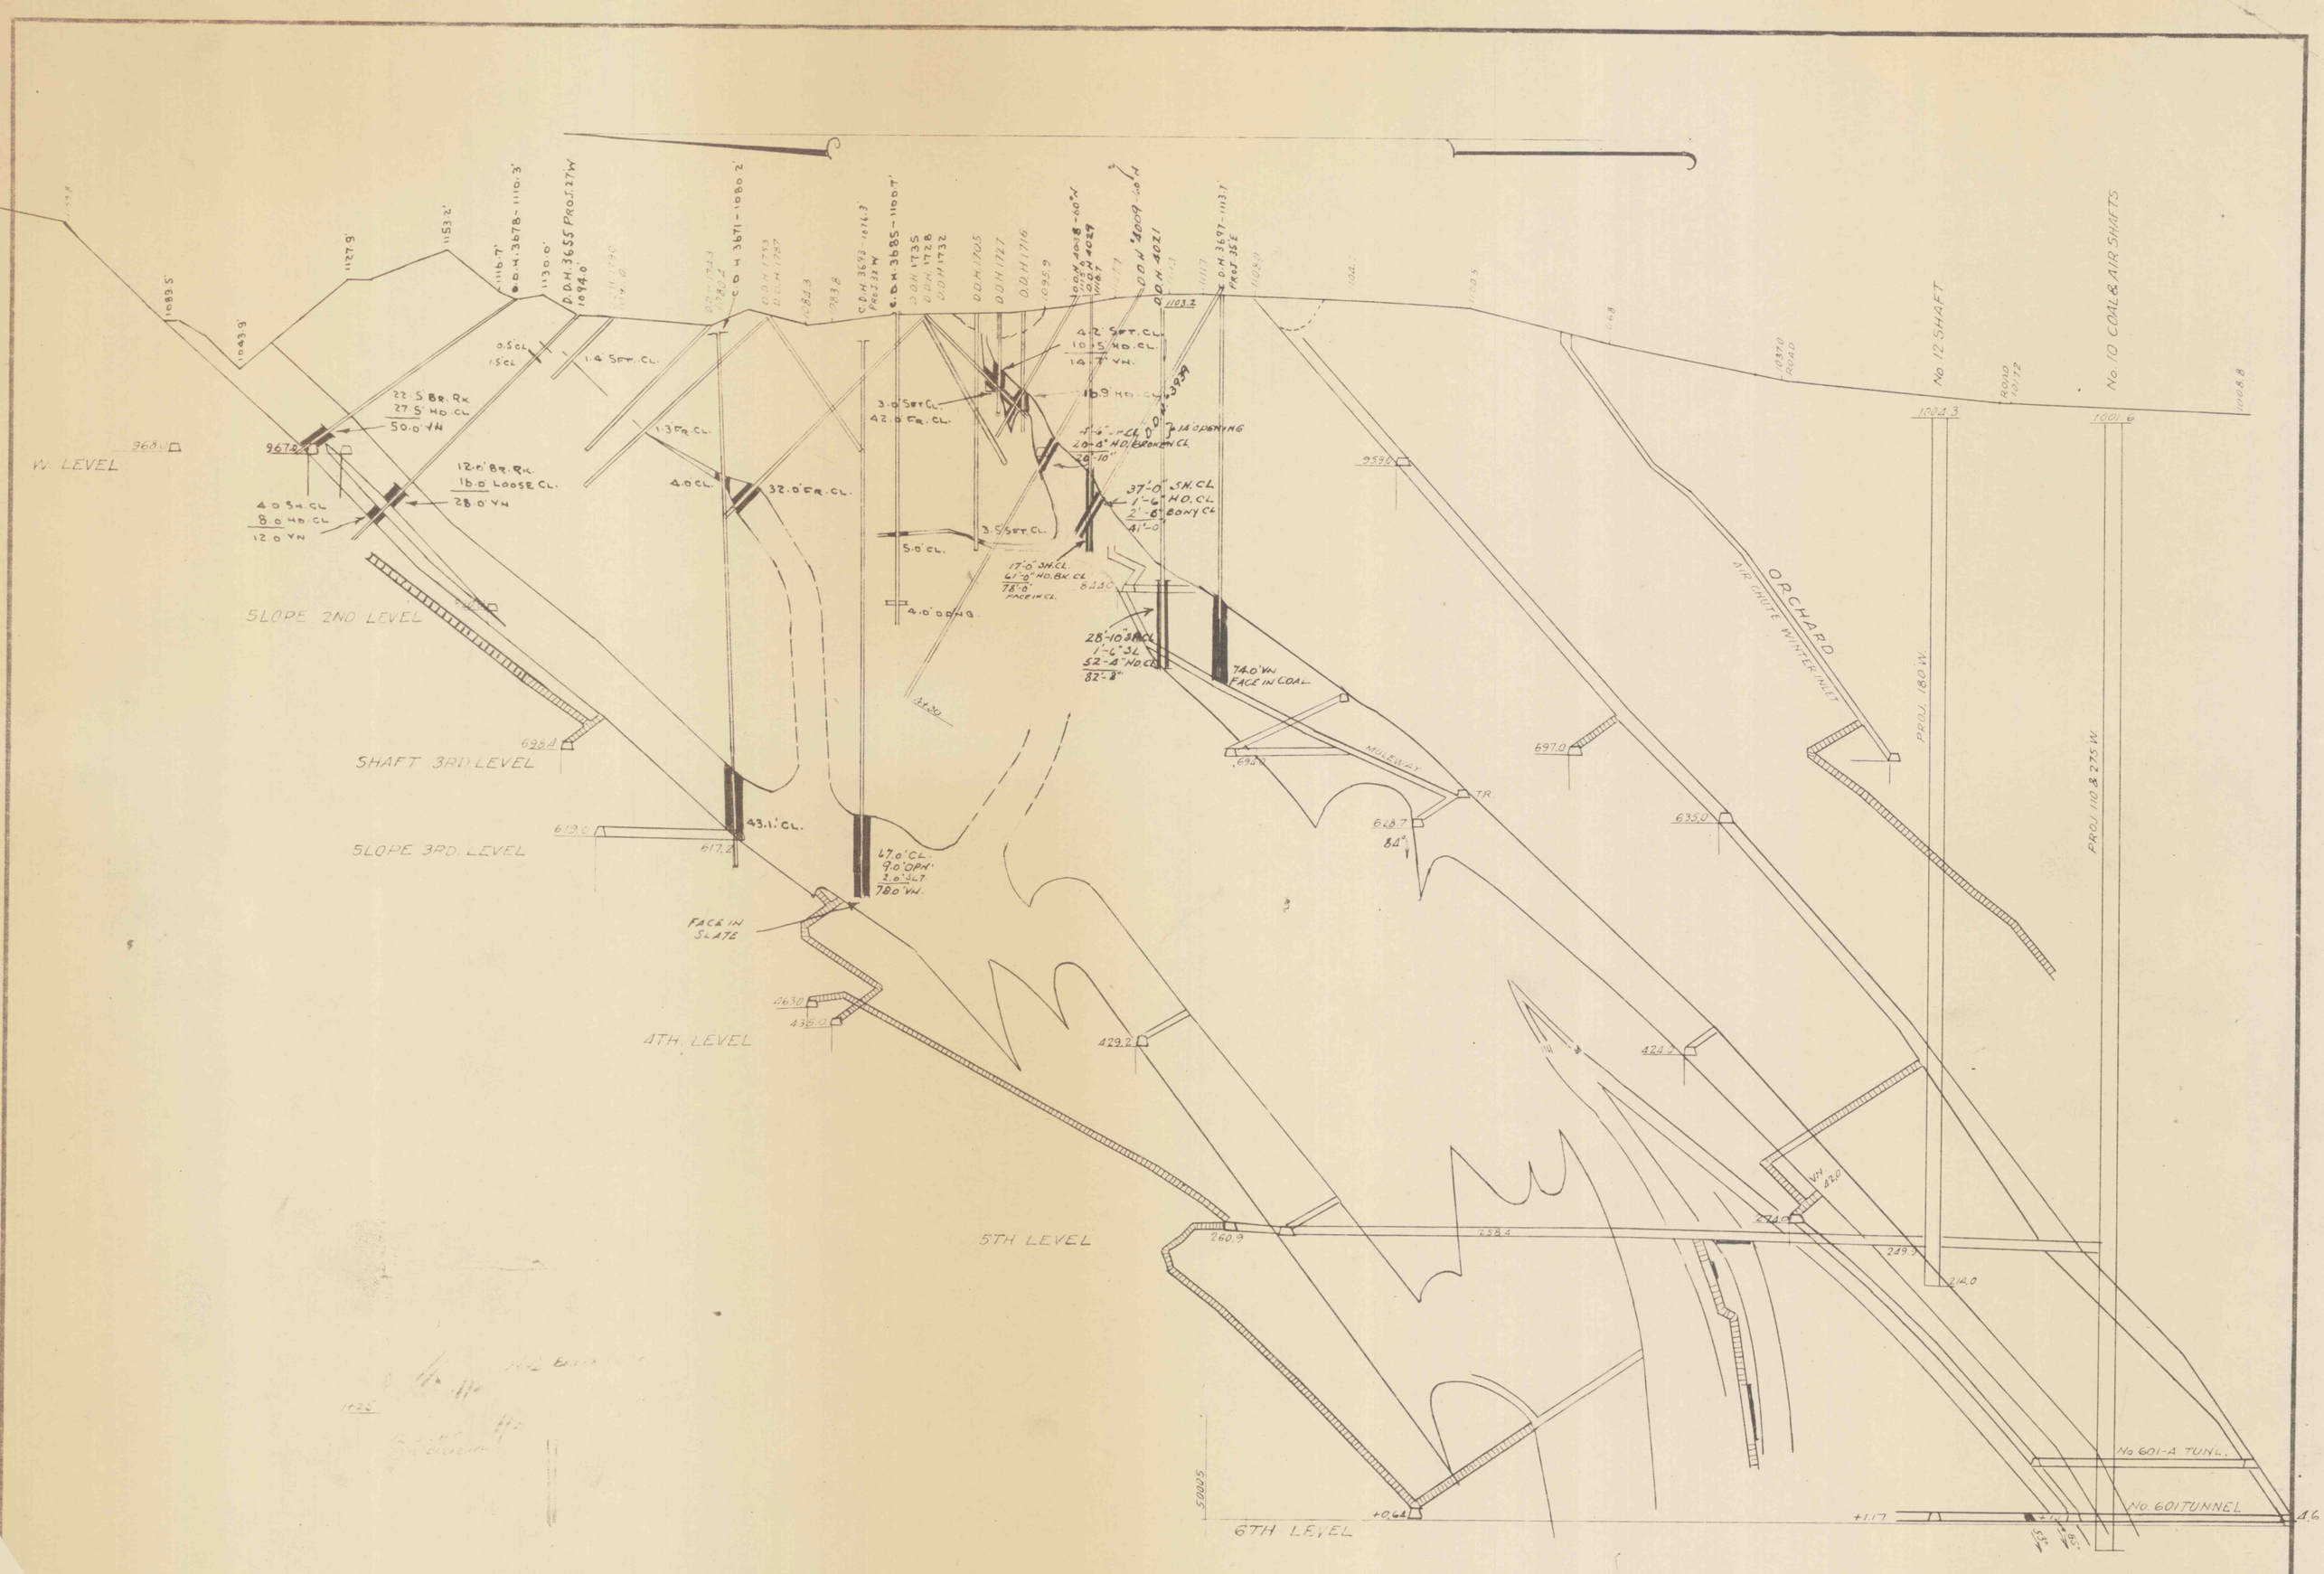

LEHIGH NAVIGATION COAL CO., INC.
LANSFORD, PENNA.
MINING ENGINEERING DEPT.

GREENWOOD COLLIERY

CROSS SECTION 8E L
THROUGH FIRE AREA

SCALE 1" = 100 DATE

MADE BY TRACED BY CHECKED BY

REVISED

APPROVED:-

MIN. ENGR.

DIST. SUPT.

V. P. & GEN. M'G'R.

C 1071