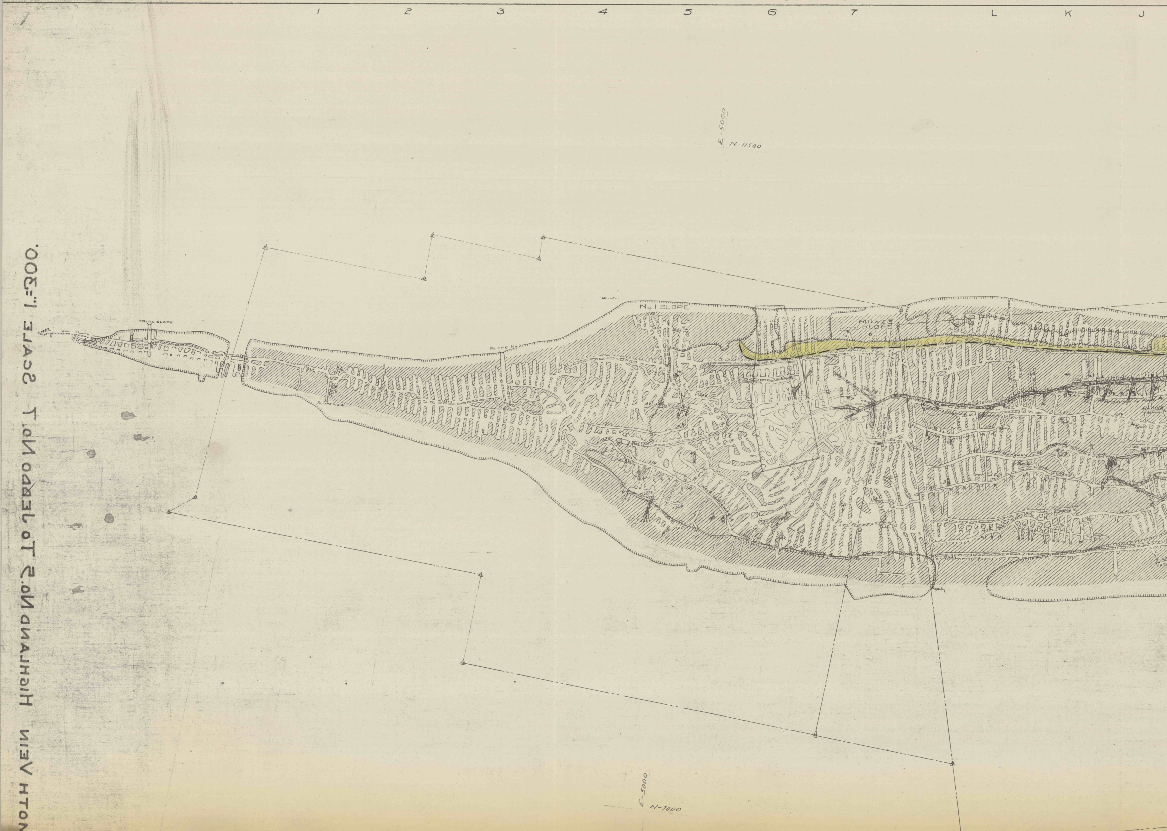
1
2
3
4
5
6
7
L
K
J
E-5000
N-11500
TRIAL SLOPE
No 1 SLOPE
HOLMES SLOPE
SLOPE No 2
SLOPE No 4
TUNNEL
West Gangway
E-5000
N-7000

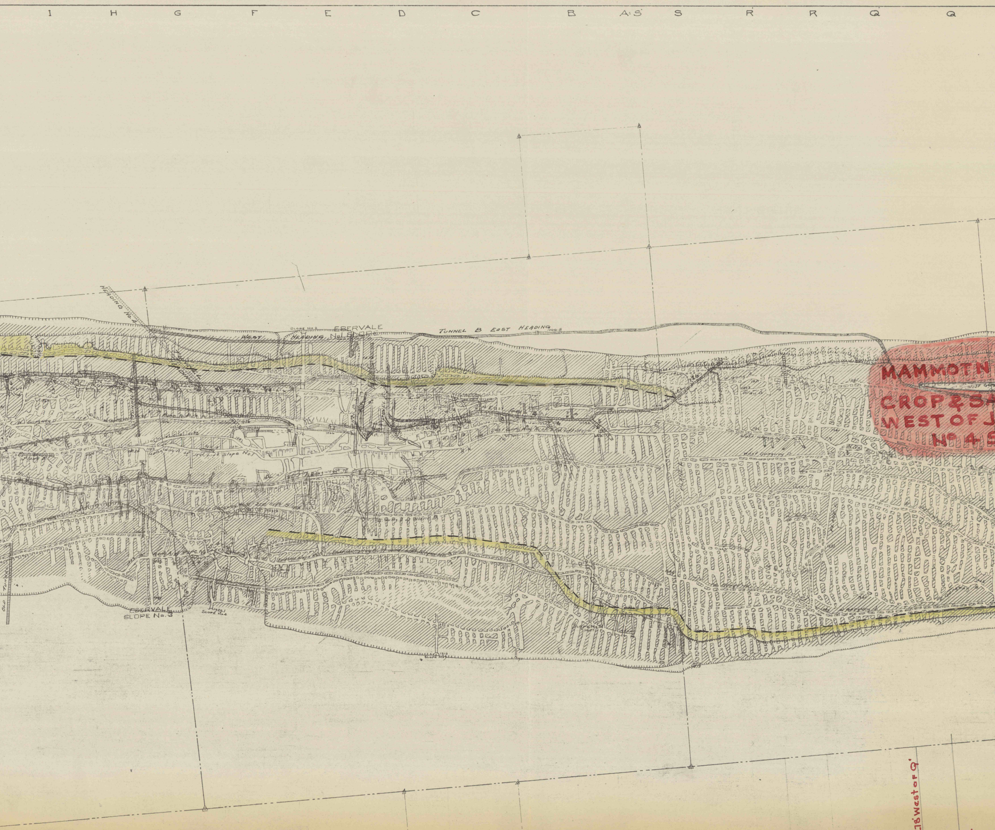
I
H
G
F
E
D
C
B
A S
S
R
R
Q
Q
HEADING No. 4
SLOPE No. 2
EBERVALE
WEST
HEADING
No. 5 SLOPE
TUNNEL B EAST HEADING
1066.8
MAMMOTH
CROP & SA
WEST OF J
No. 4 S
OLD TUNNEL
EBERVALE
SLOPE No. 3
1525.1
SLOPE No. 4
78' West of Q'

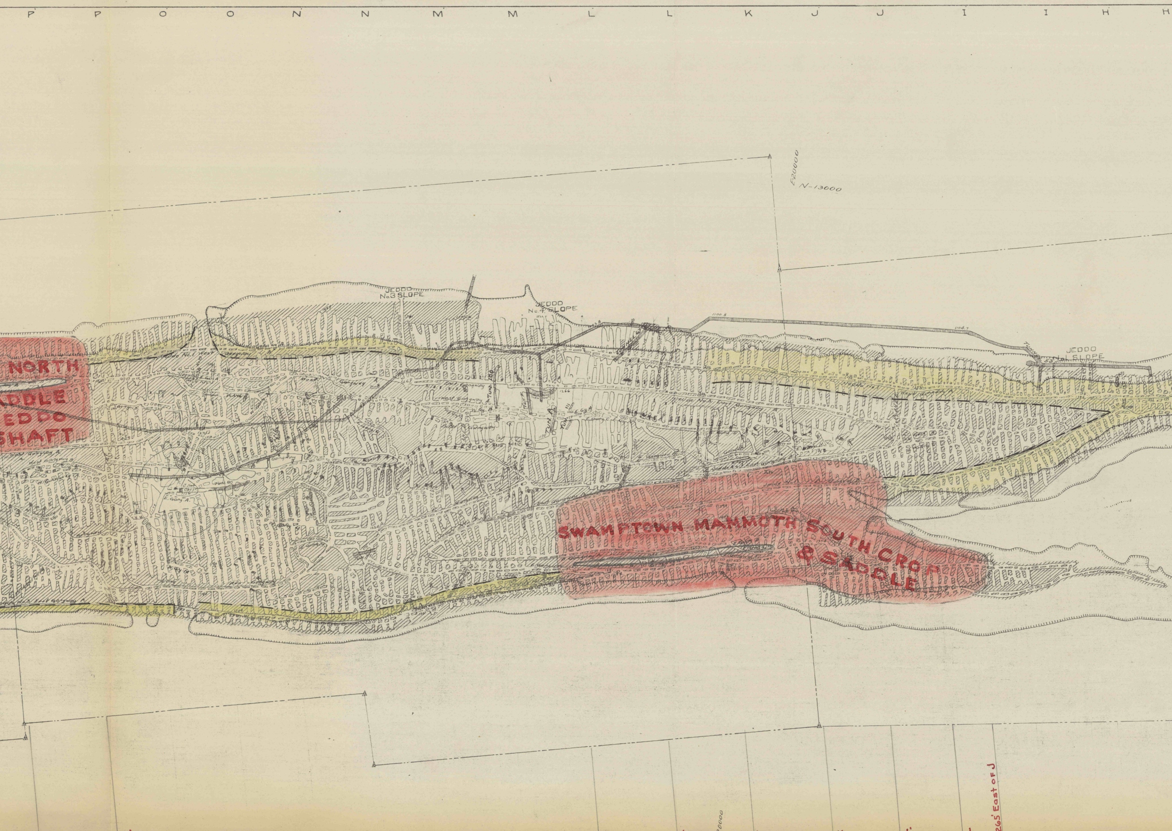
P
P
O
O
N
N
M
M
L
L
K
J
J
I
I
H
H
E20000
N-13000
JEDDO
No.3 SLOPE
JEDDO
No.4 SLOPE
1100.8
1104.7
JEDDO
No.1 SLOPE
NORTH
ADDLE
EDDO
SHAFT
SWAMPTOWN MAMMOTH SOUTH CROP
& SADDLE
265' East of J

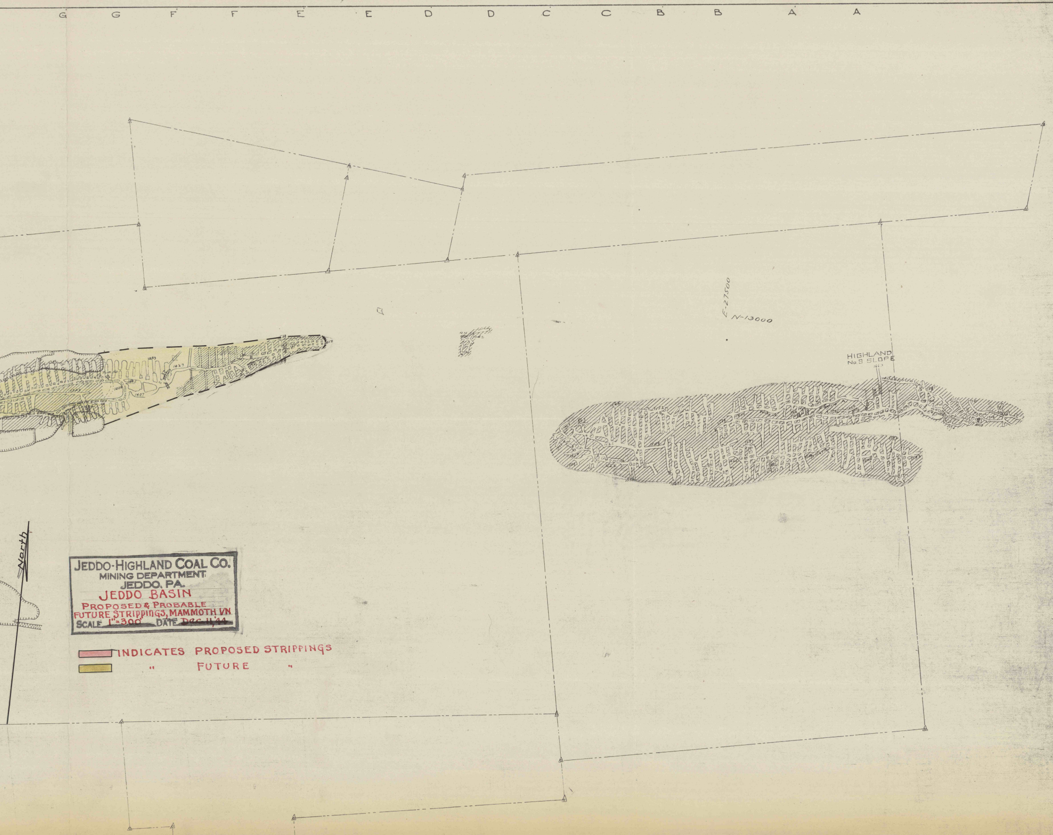
G
G
F
F
E
E
D
D
C
C
B
B
A
A
E-27500
N-13000
HIGHLAND
No.9 SLOPE
North

JEDDO-HIGHLAND COAL CO.
MINING DEPARTMENT.
JEDDO, PA.
JEDDO BASIN
PROPOSED & PROBABLE
FUTURE STRIPPINGS, MAMMOTH VN
SCALE 1"=300' DATE Dec 11,'44

🟥 INDICATES PROPOSED STRIPPINGS
🟨 " FUTURE "