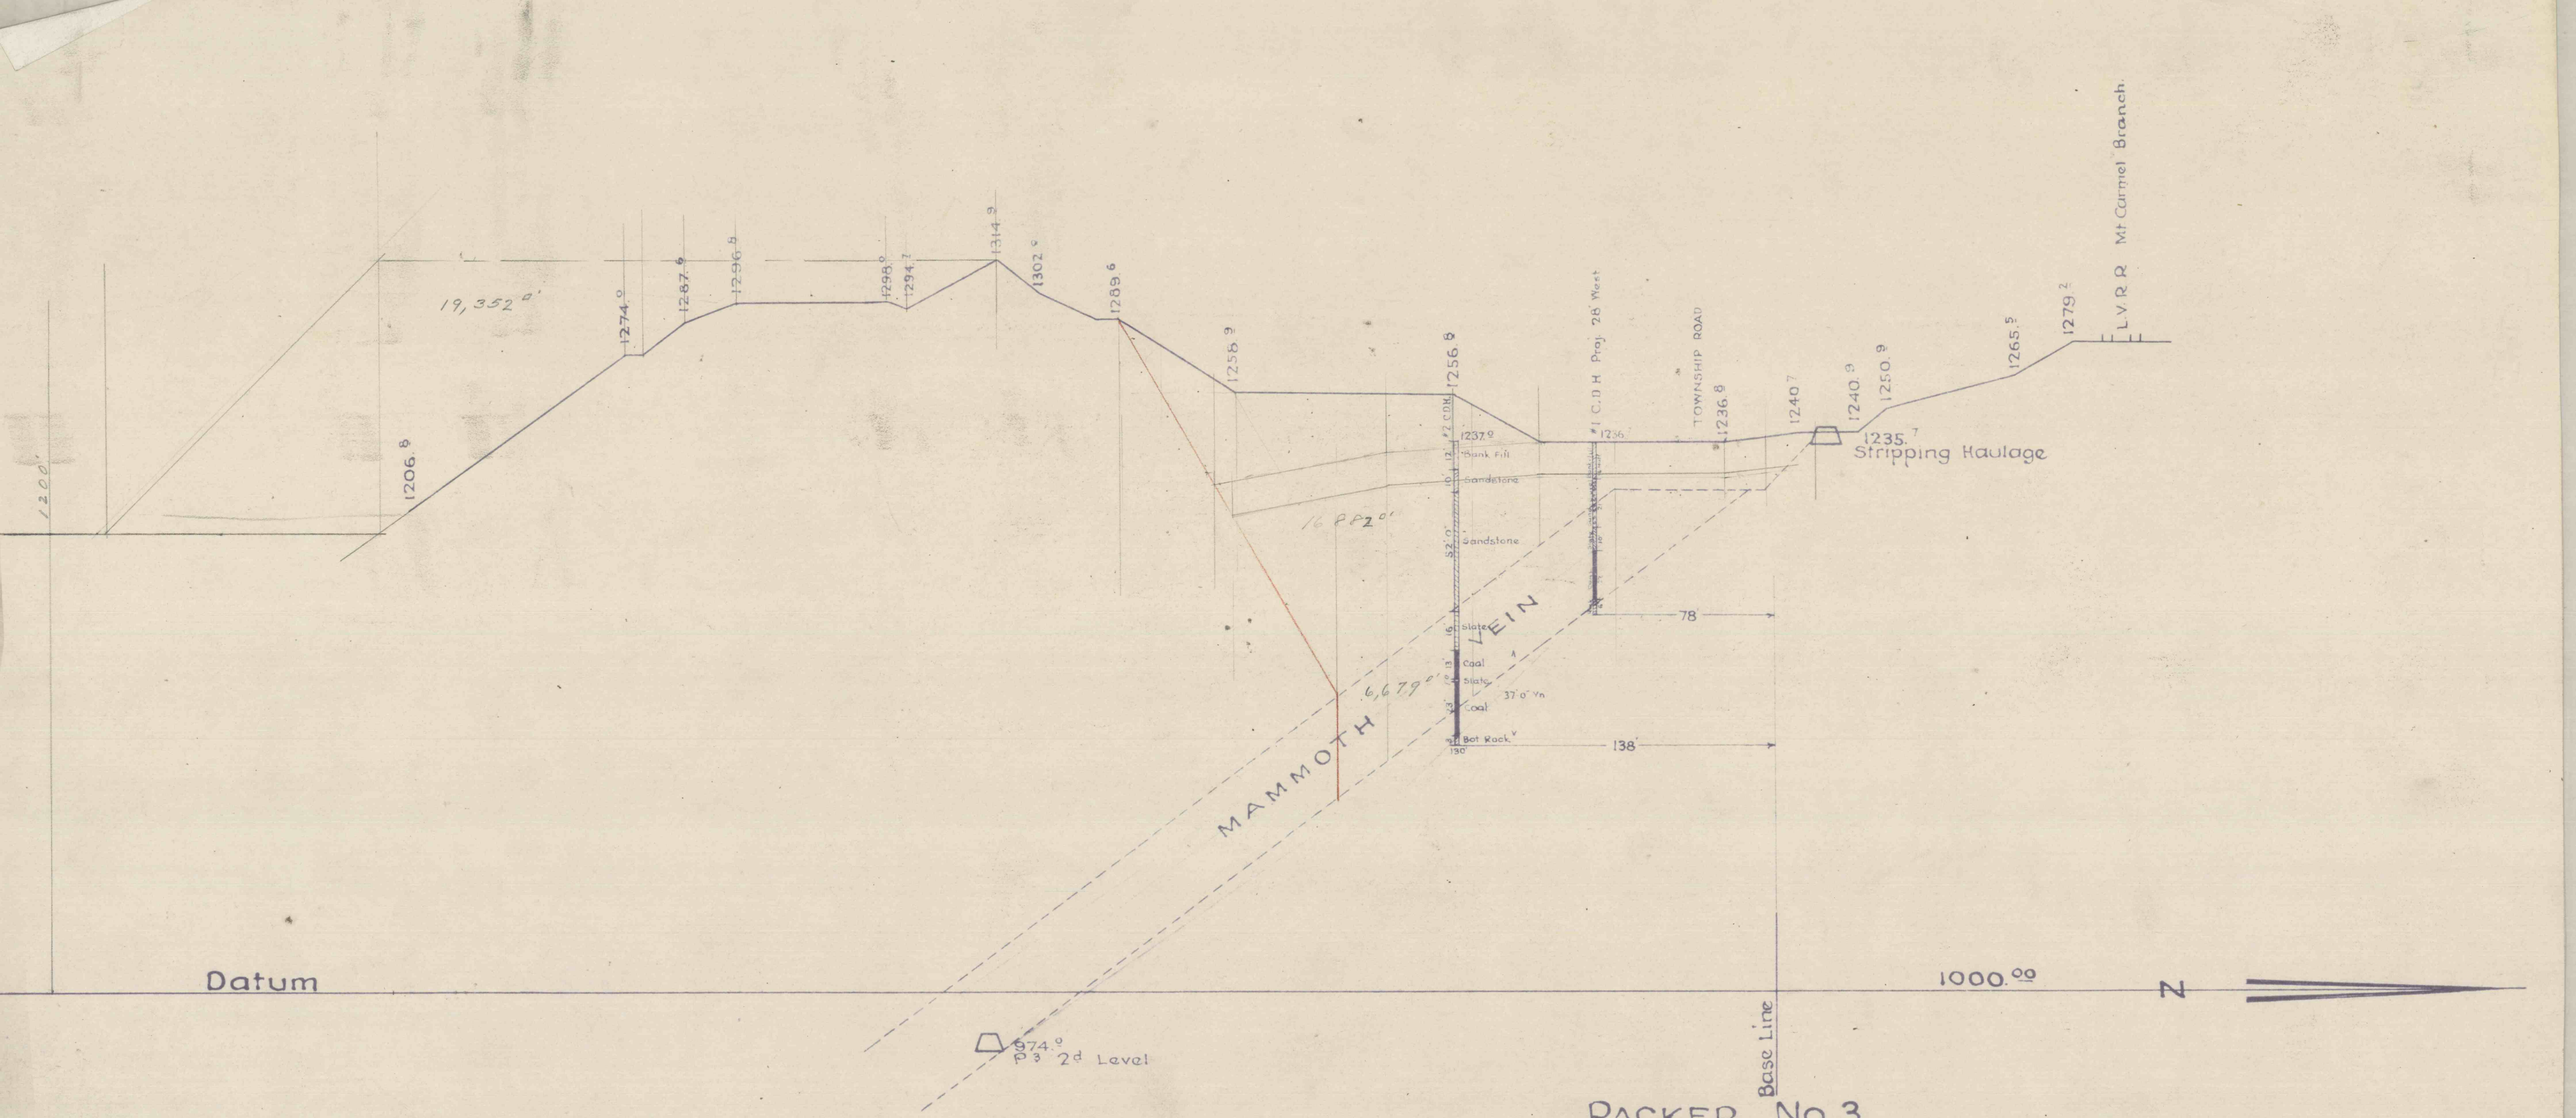

PACKER No. 3

Section 2900 Ft west of Seven Foot slope

Scale 50' = 1" Jan. 1943. Eng. Dept. L.C.Co.

No. 1 STRIPPING