Sect. Nº 8 – West End

428 Ft. West of Sec. #7

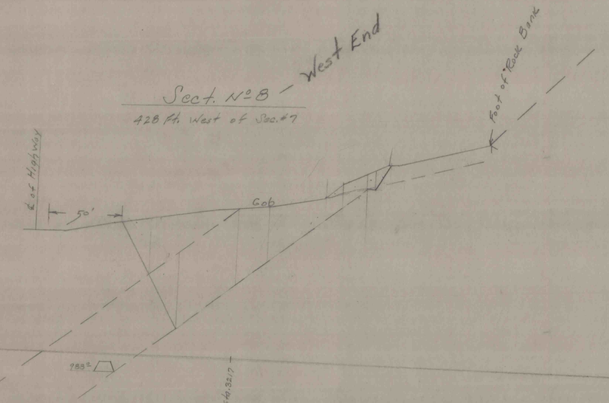

Sect. Nº 7

520 Ft. West of Sec. # 6

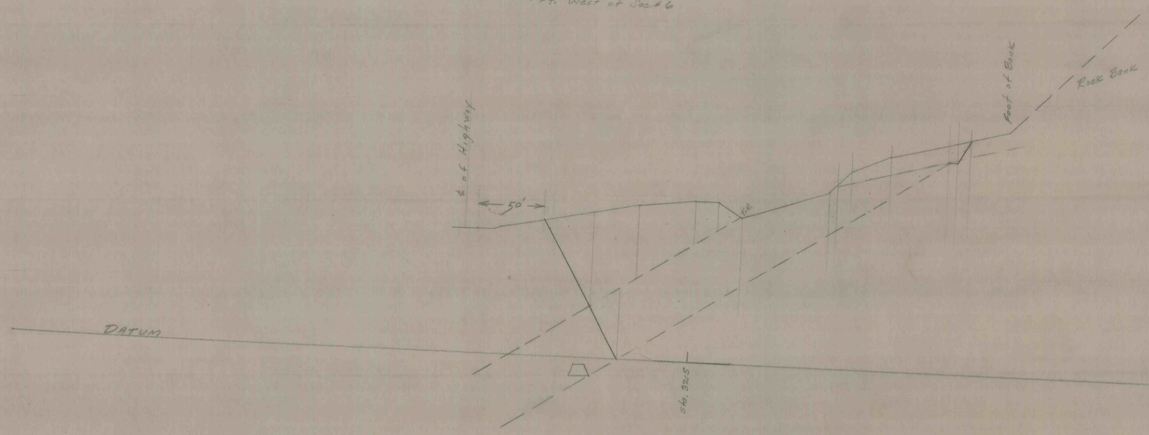

Sect Nº 6

243 Ft. West of Sec. # 5

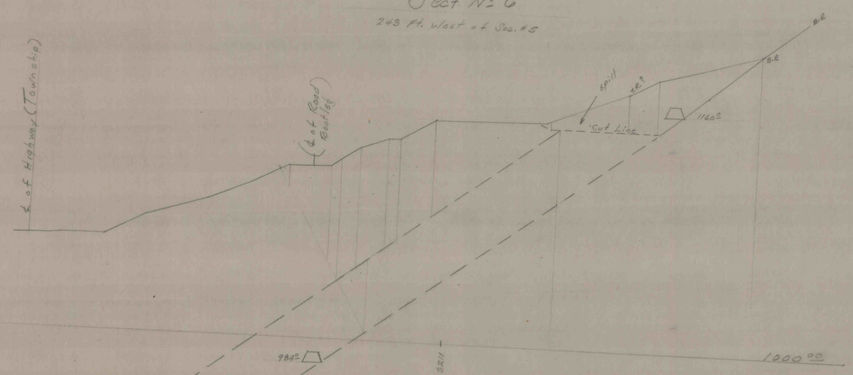

Locust Coal Company

Cross Sections thru Proposed Mammoth Vein Stripping - West Packer Nº 2 Stripping.

Scale 1" = 50'