


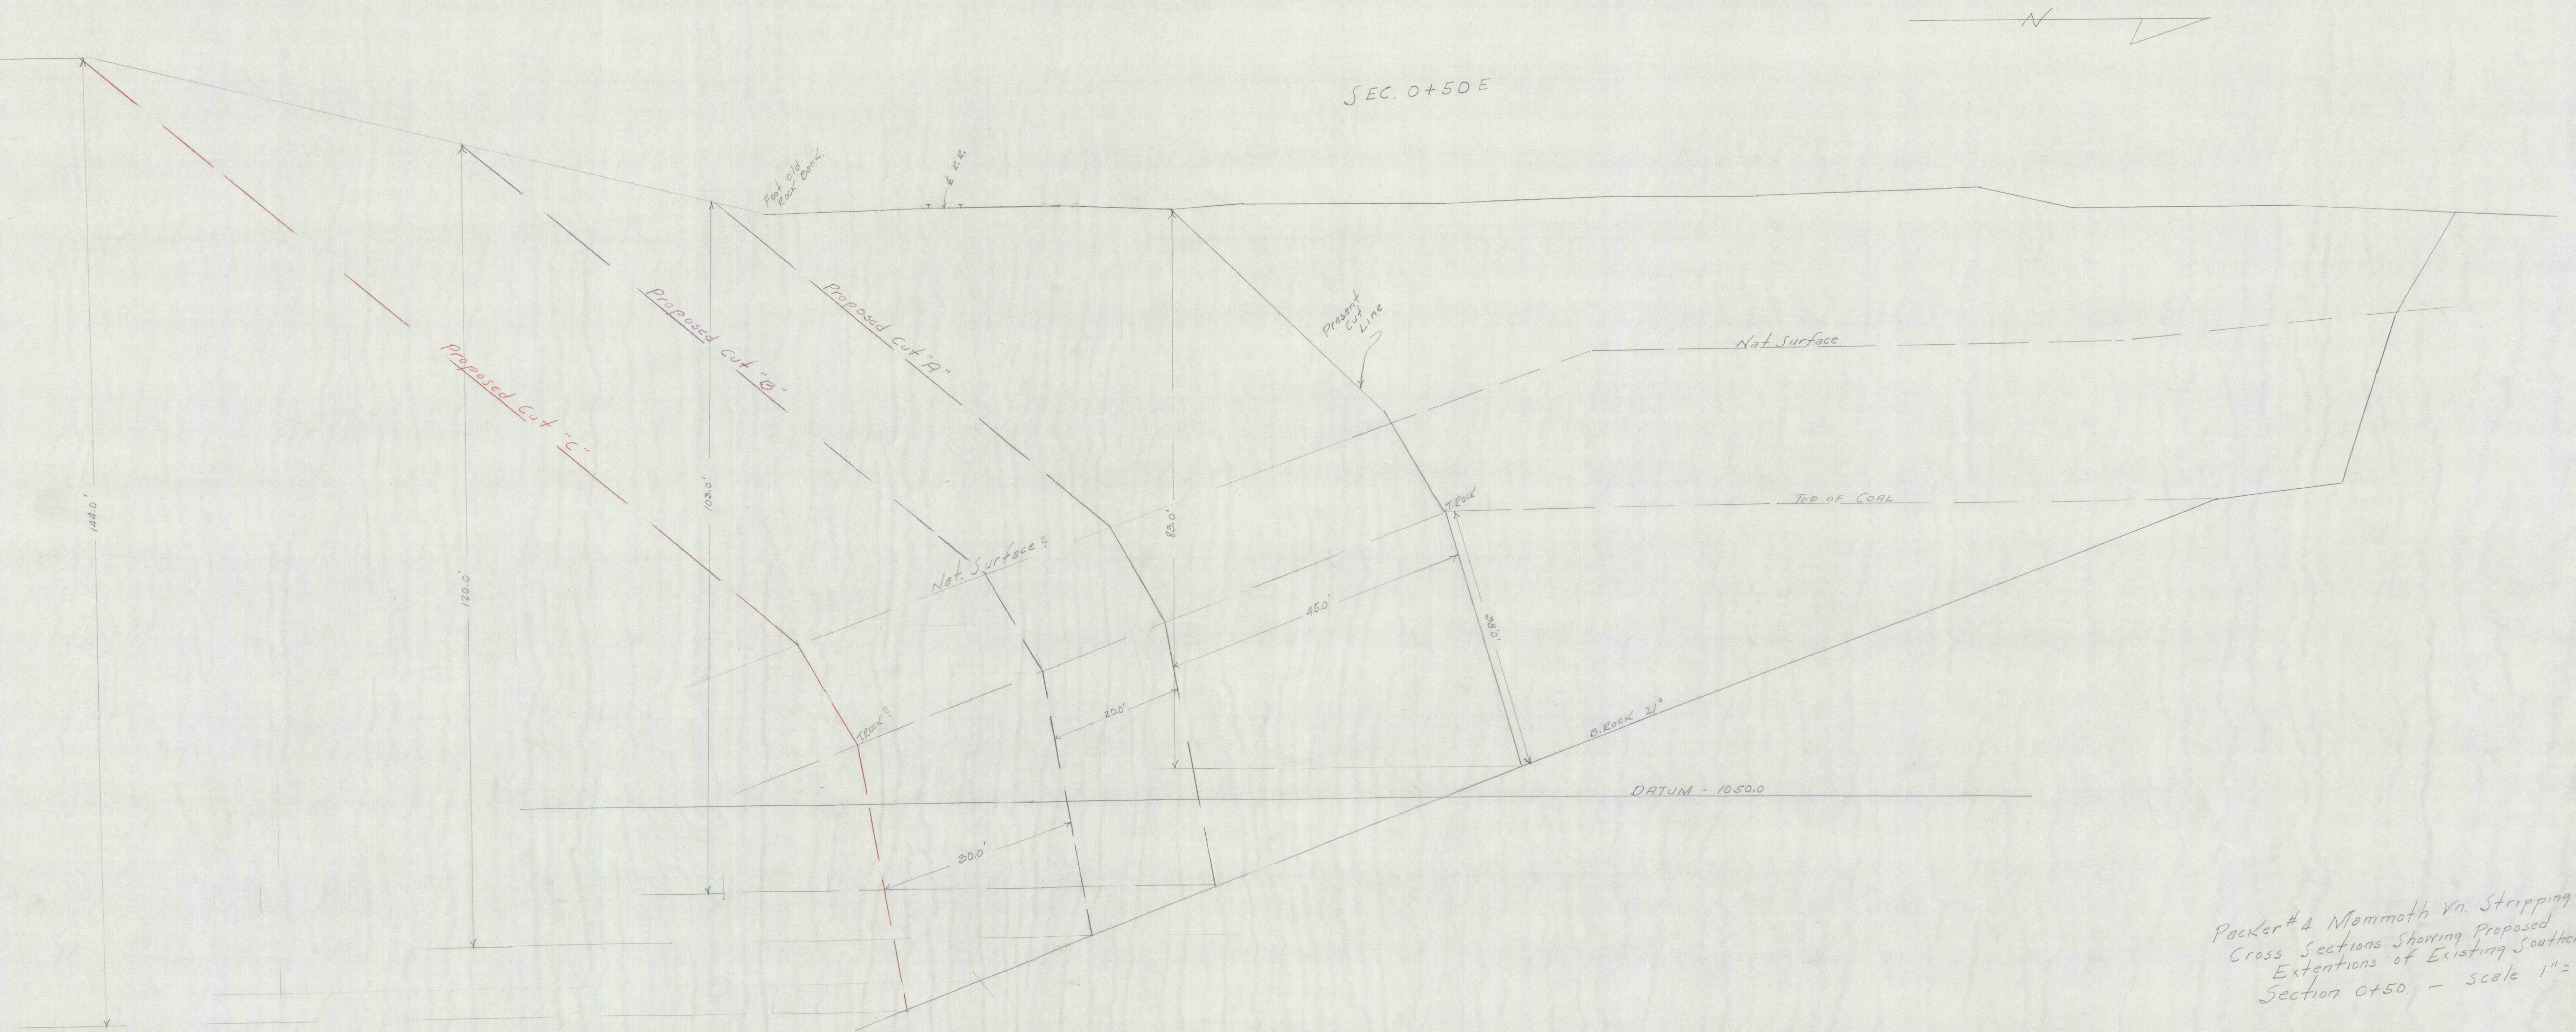

Packer #4 Mammoth Vn. Striping
 Cross Sections Showing Proposed
 Extensions of Existing Southern Limits.
 Section 0+50. - scale 1" = 10'