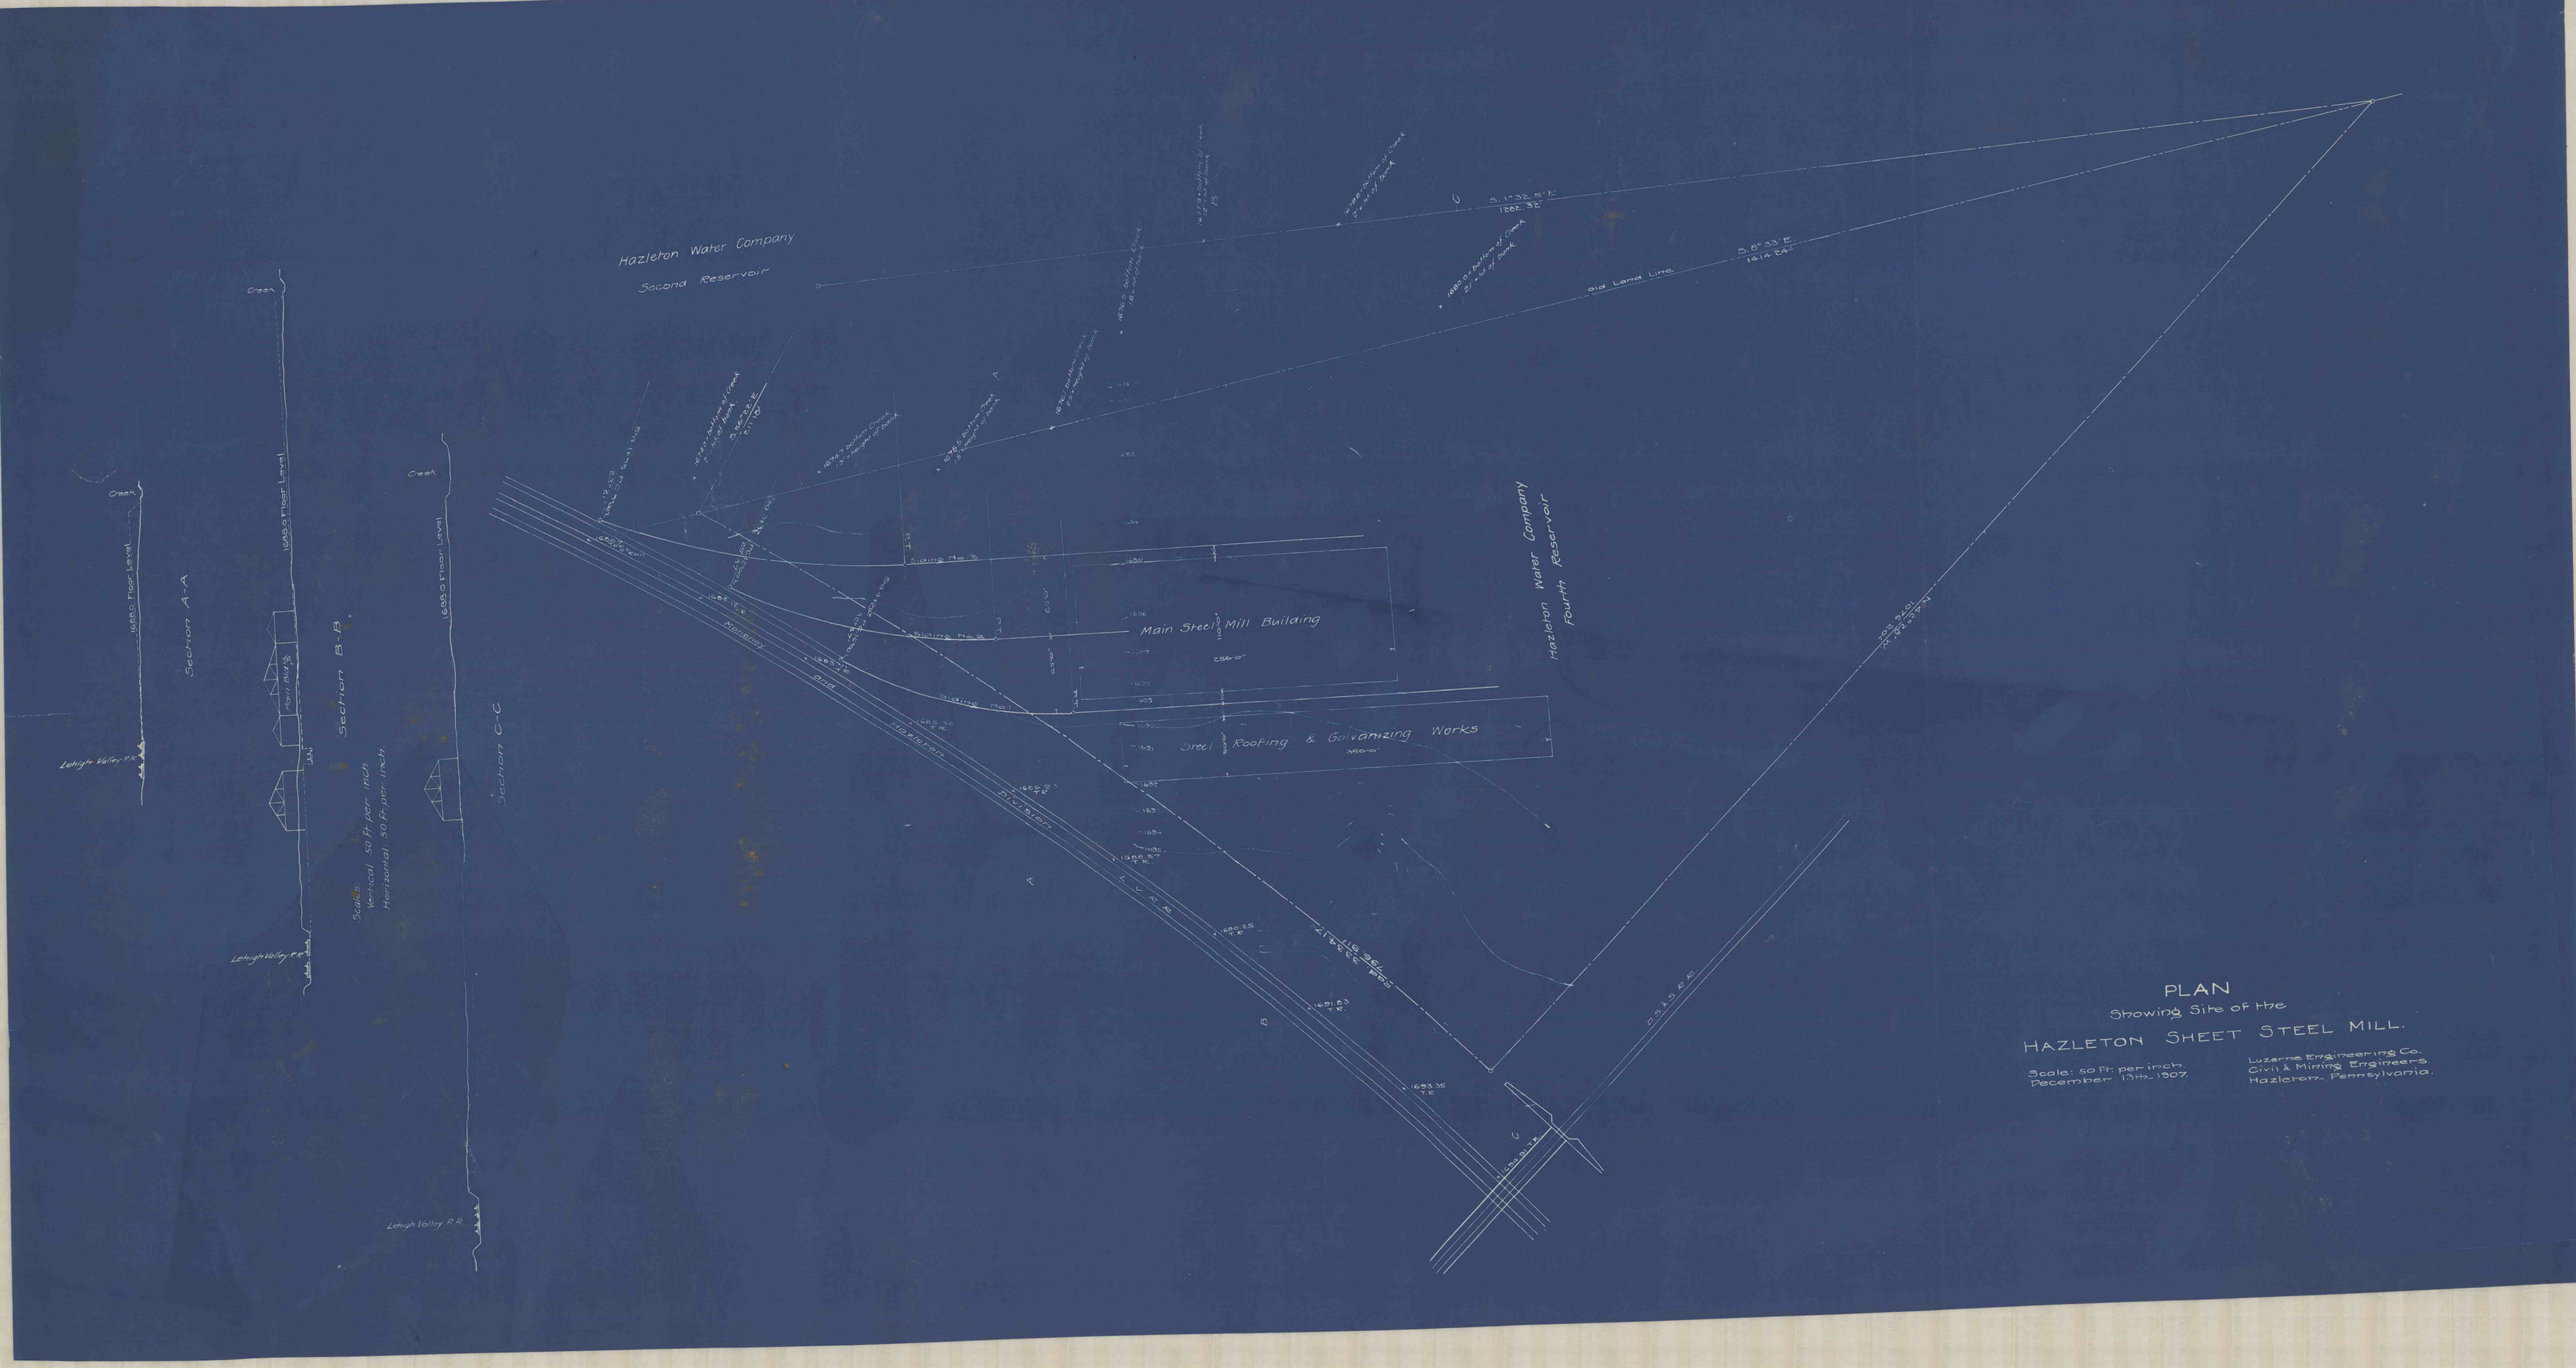
Hazleton Water Company
Second Reservoir
Hazleton Water Company
Fourth Reservoir
old Land Line
Main Steel Mill Building
Steel Roofing & Galvanizing Works
Siding No. 3
Siding No. 2
Siding No. 1
Section A-A
Section B-B
Section C-C
Creek
Lehigh Valley R.R.
1680.0 Floor Level
1693.0 Floor Level
Main Alley
Scales:
Vertical 50 Ft. per inch
Horizontal 50 Ft. per inch
PLAN
Showing Site of the
HAZLETON SHEET STEEL MILL.
Scale: 50 Ft. per inch.
December 13th, 1907.
Luzerne Engineering Co.
Civil & Mining Engineers
Hazleton, Pennsylvania.