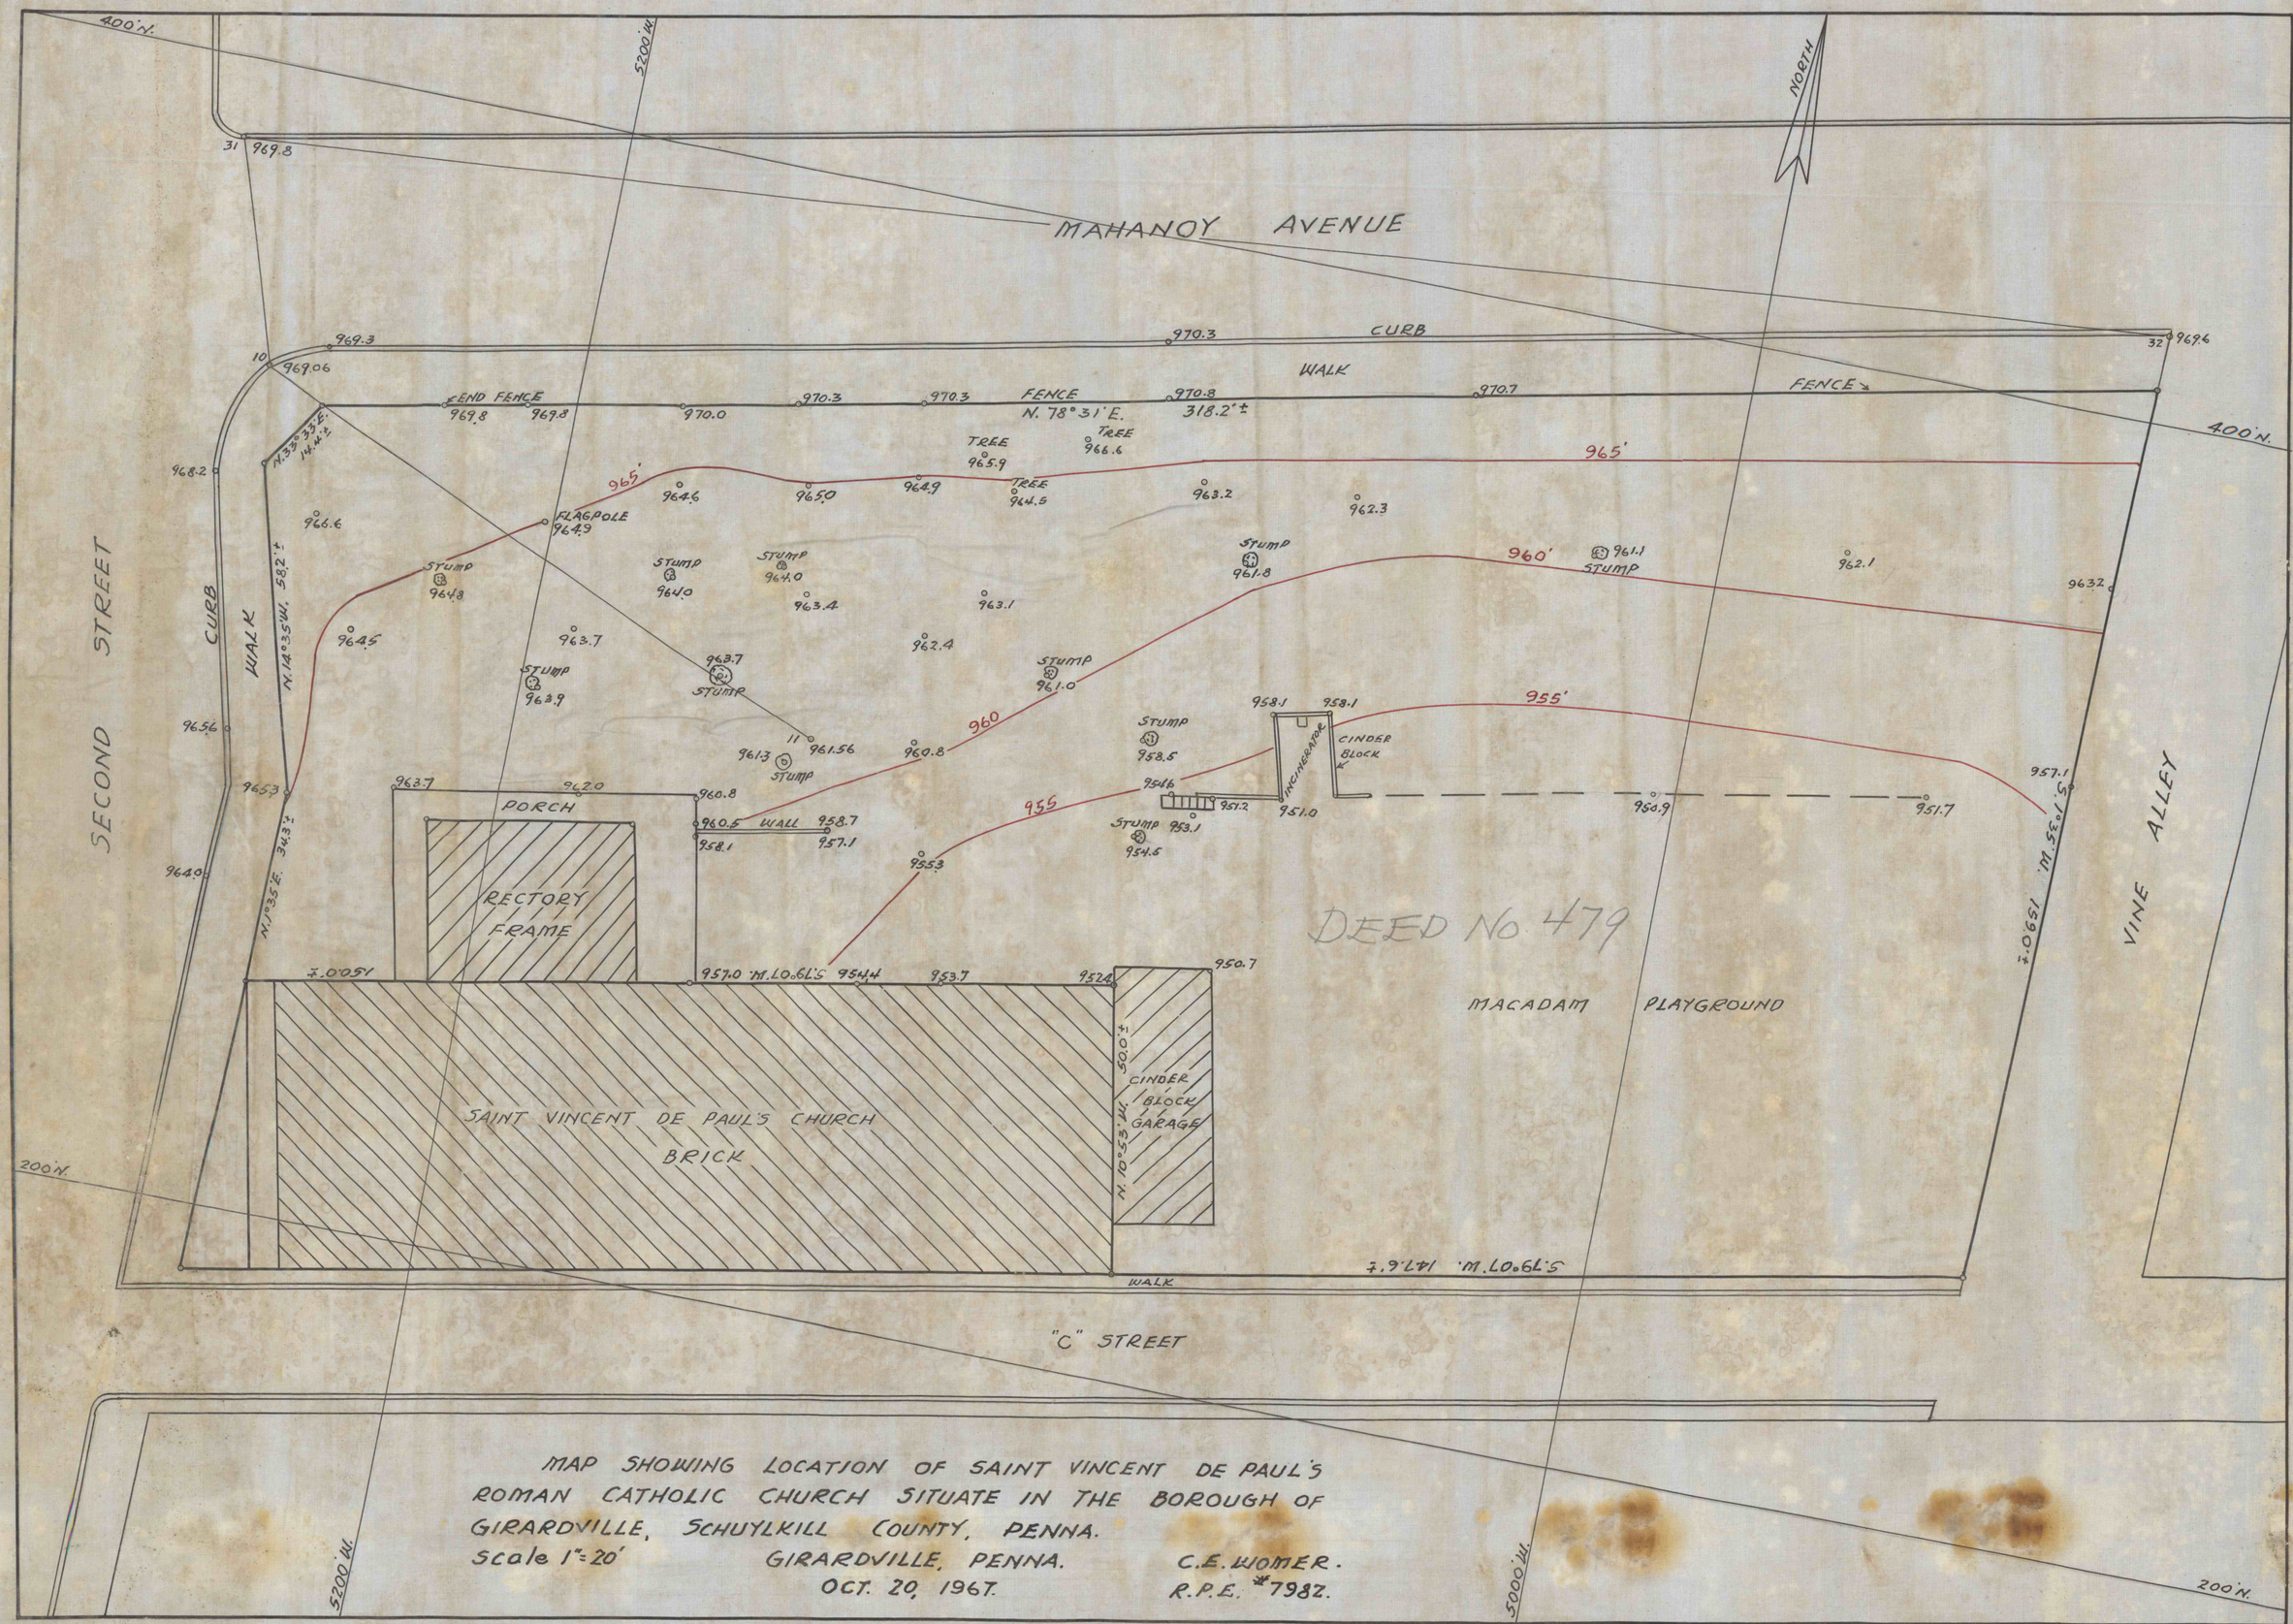

MAP SHOWING LOCATION OF SAINT VINCENT DE PAUL'S ROMAN CATHOLIC CHURCH SITUATE IN THE BOROUGH OF GIRARDVILLE, SCHUYLKILL COUNTY, PENNA.

Scale 1" = 20'

GIRARDVILLE, PENNA.
OCT. 20, 1967.

C.E. WIDMER.
R.P.E. #7987.