


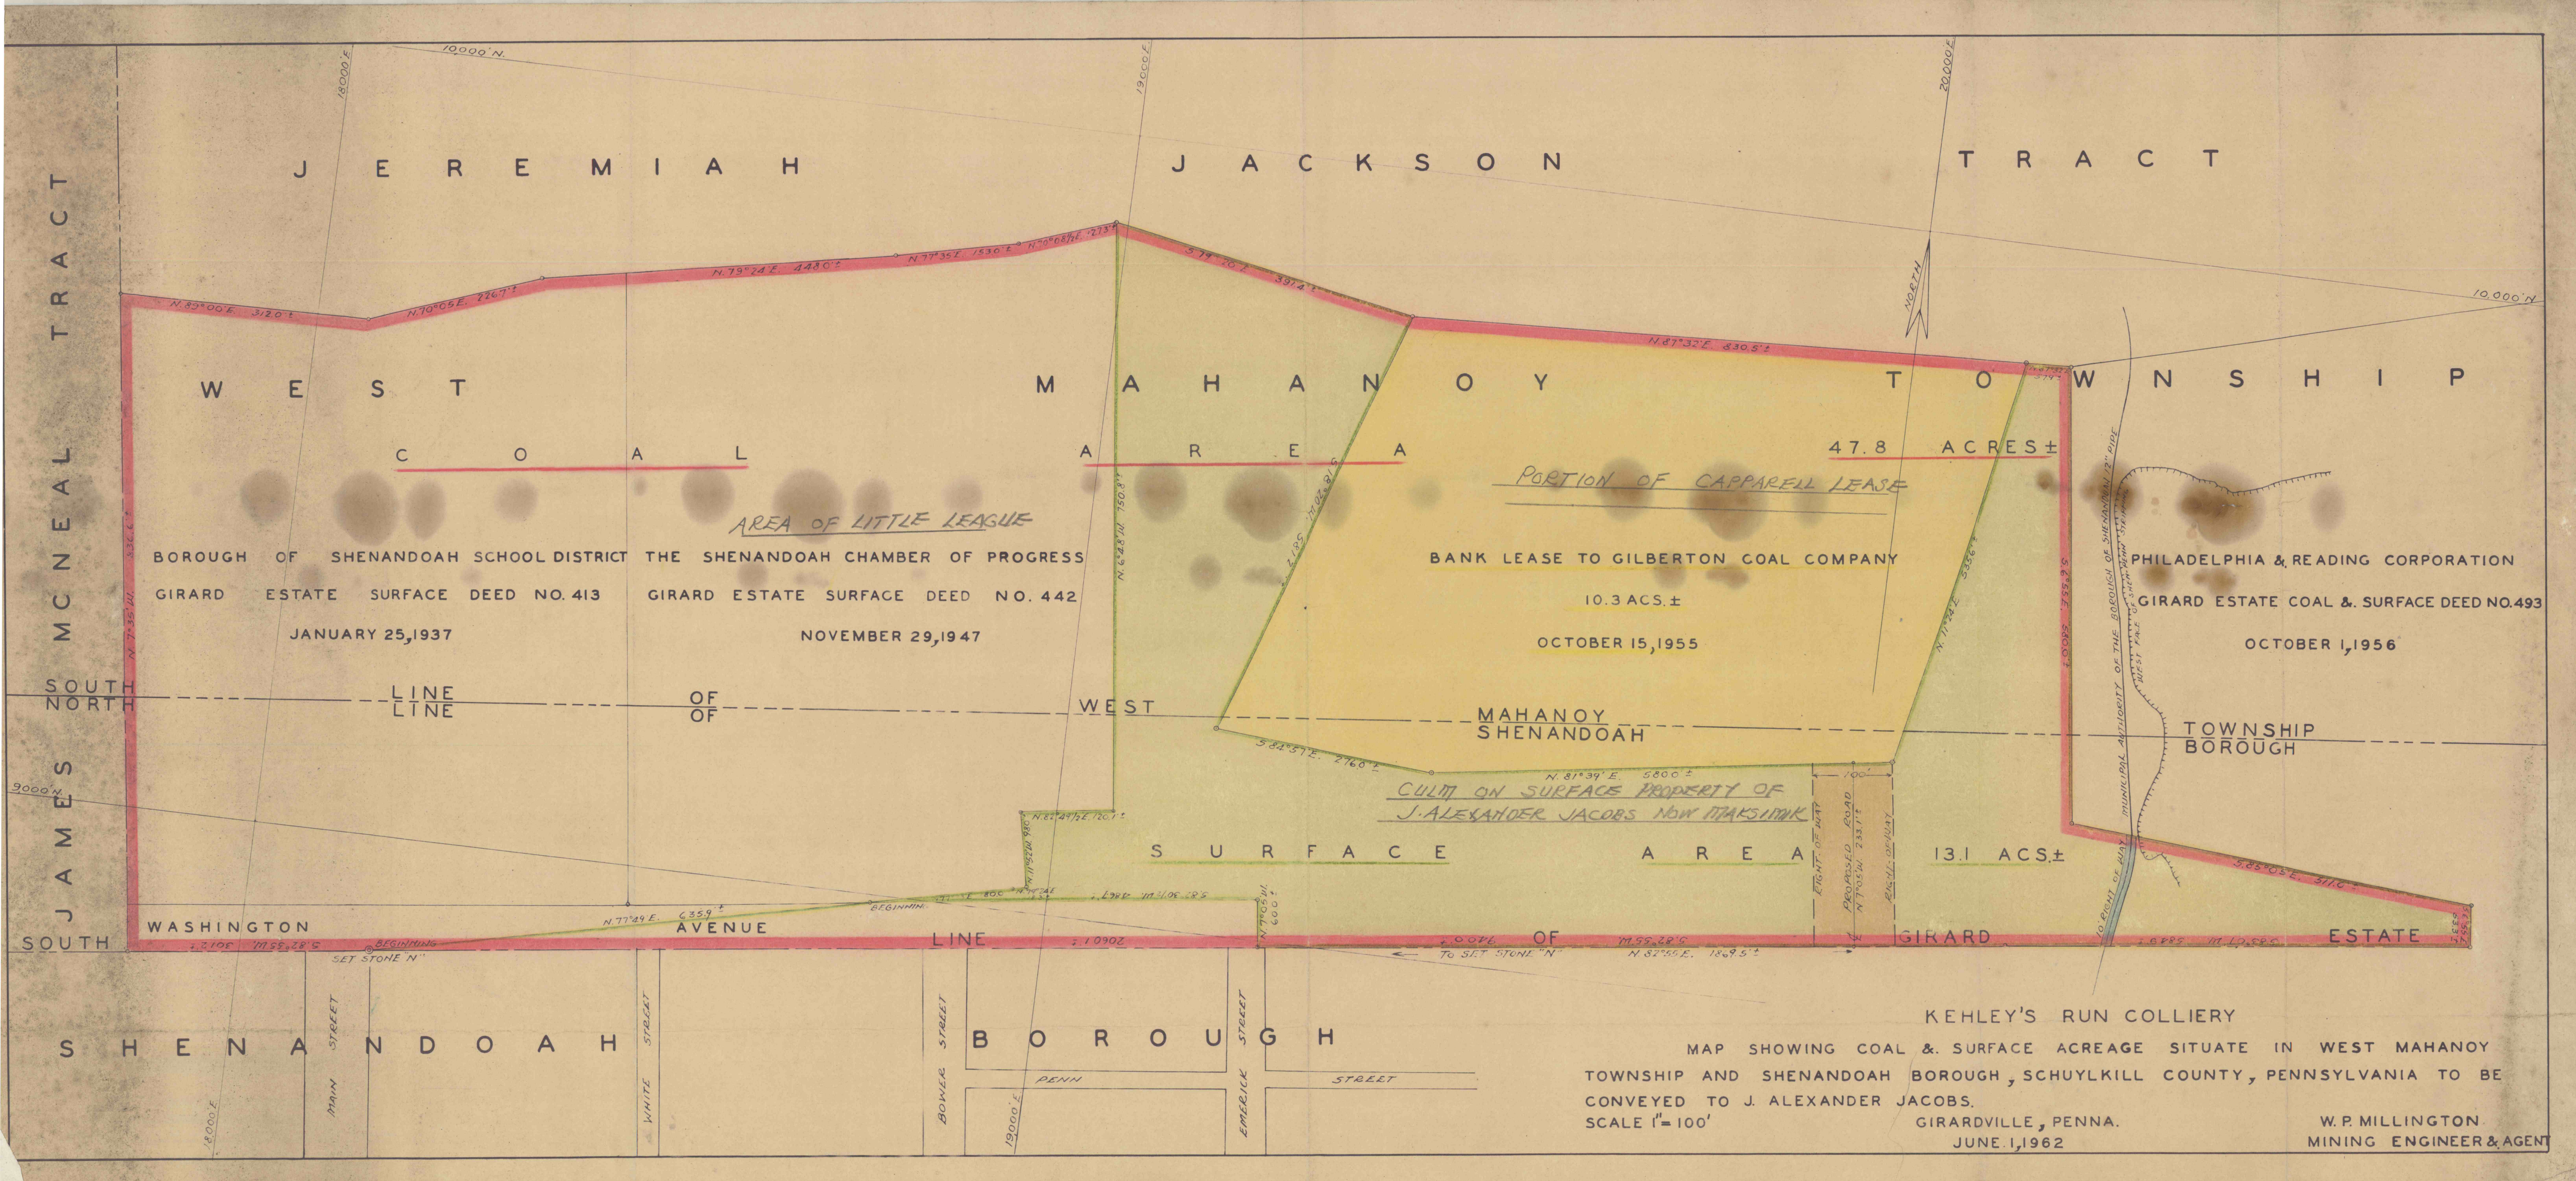

JAMES MCNEAL TRACT

J E R E M I A H J A C K S O N T R A C T

W E S T M A H A N O Y T O W N S H I P

C O A L A R E A 47.8 ACRES±

PORTION OF CAPPARELL LEASE

BANK LEASE TO GILBERTON COAL COMPANY

10.3 ACS.±

OCTOBER 15, 1955

PHILADELPHIA & READING CORPORATION

GIRARD ESTATE COAL & SURFACE DEED NO. 493

OCTOBER 1, 1956

BOROUGH OF SHENANDOAH SCHOOL DISTRICT THE SHENANDOAH CHAMBER OF PROGRESS

GIRARD ESTATE SURFACE DEED NO. 413

JANUARY 25, 1937

GIRARD ESTATE SURFACE DEED NO. 442

NOVEMBER 29, 1947

SOUTH NORTH

LINE LINE

OF OF

WEST

MAHANAY SHENANDOAH

TOWNSHIP BOROUGH

S U R F A C E A R E A 13.1 ACS.±

CULT ON SURFACE PROPERTY OF J. ALEXANDER JACOBS NOW TRAKSITNIK

WASHINGTON

AVENUE

LINE

OF

GIRARD

ESTATE

SOUTH

S H E N A N D O A H

B O R O U G H

KEHLEY'S RUN COLLIERY
MAP SHOWING COAL & SURFACE ACREAGE SITUATE IN WEST MAHANAY TOWNSHIP AND SHENANDOAH BOROUGH, SCHUYLKILL COUNTY, PENNSYLVANIA TO BE CONVEYED TO J. ALEXANDER JACOBS.
SCALE 1"=100'
GIRARDVILLE, PENNA.
JUNE 1, 1962
W. P. MILLINGTON
MINING ENGINEER & AGENT