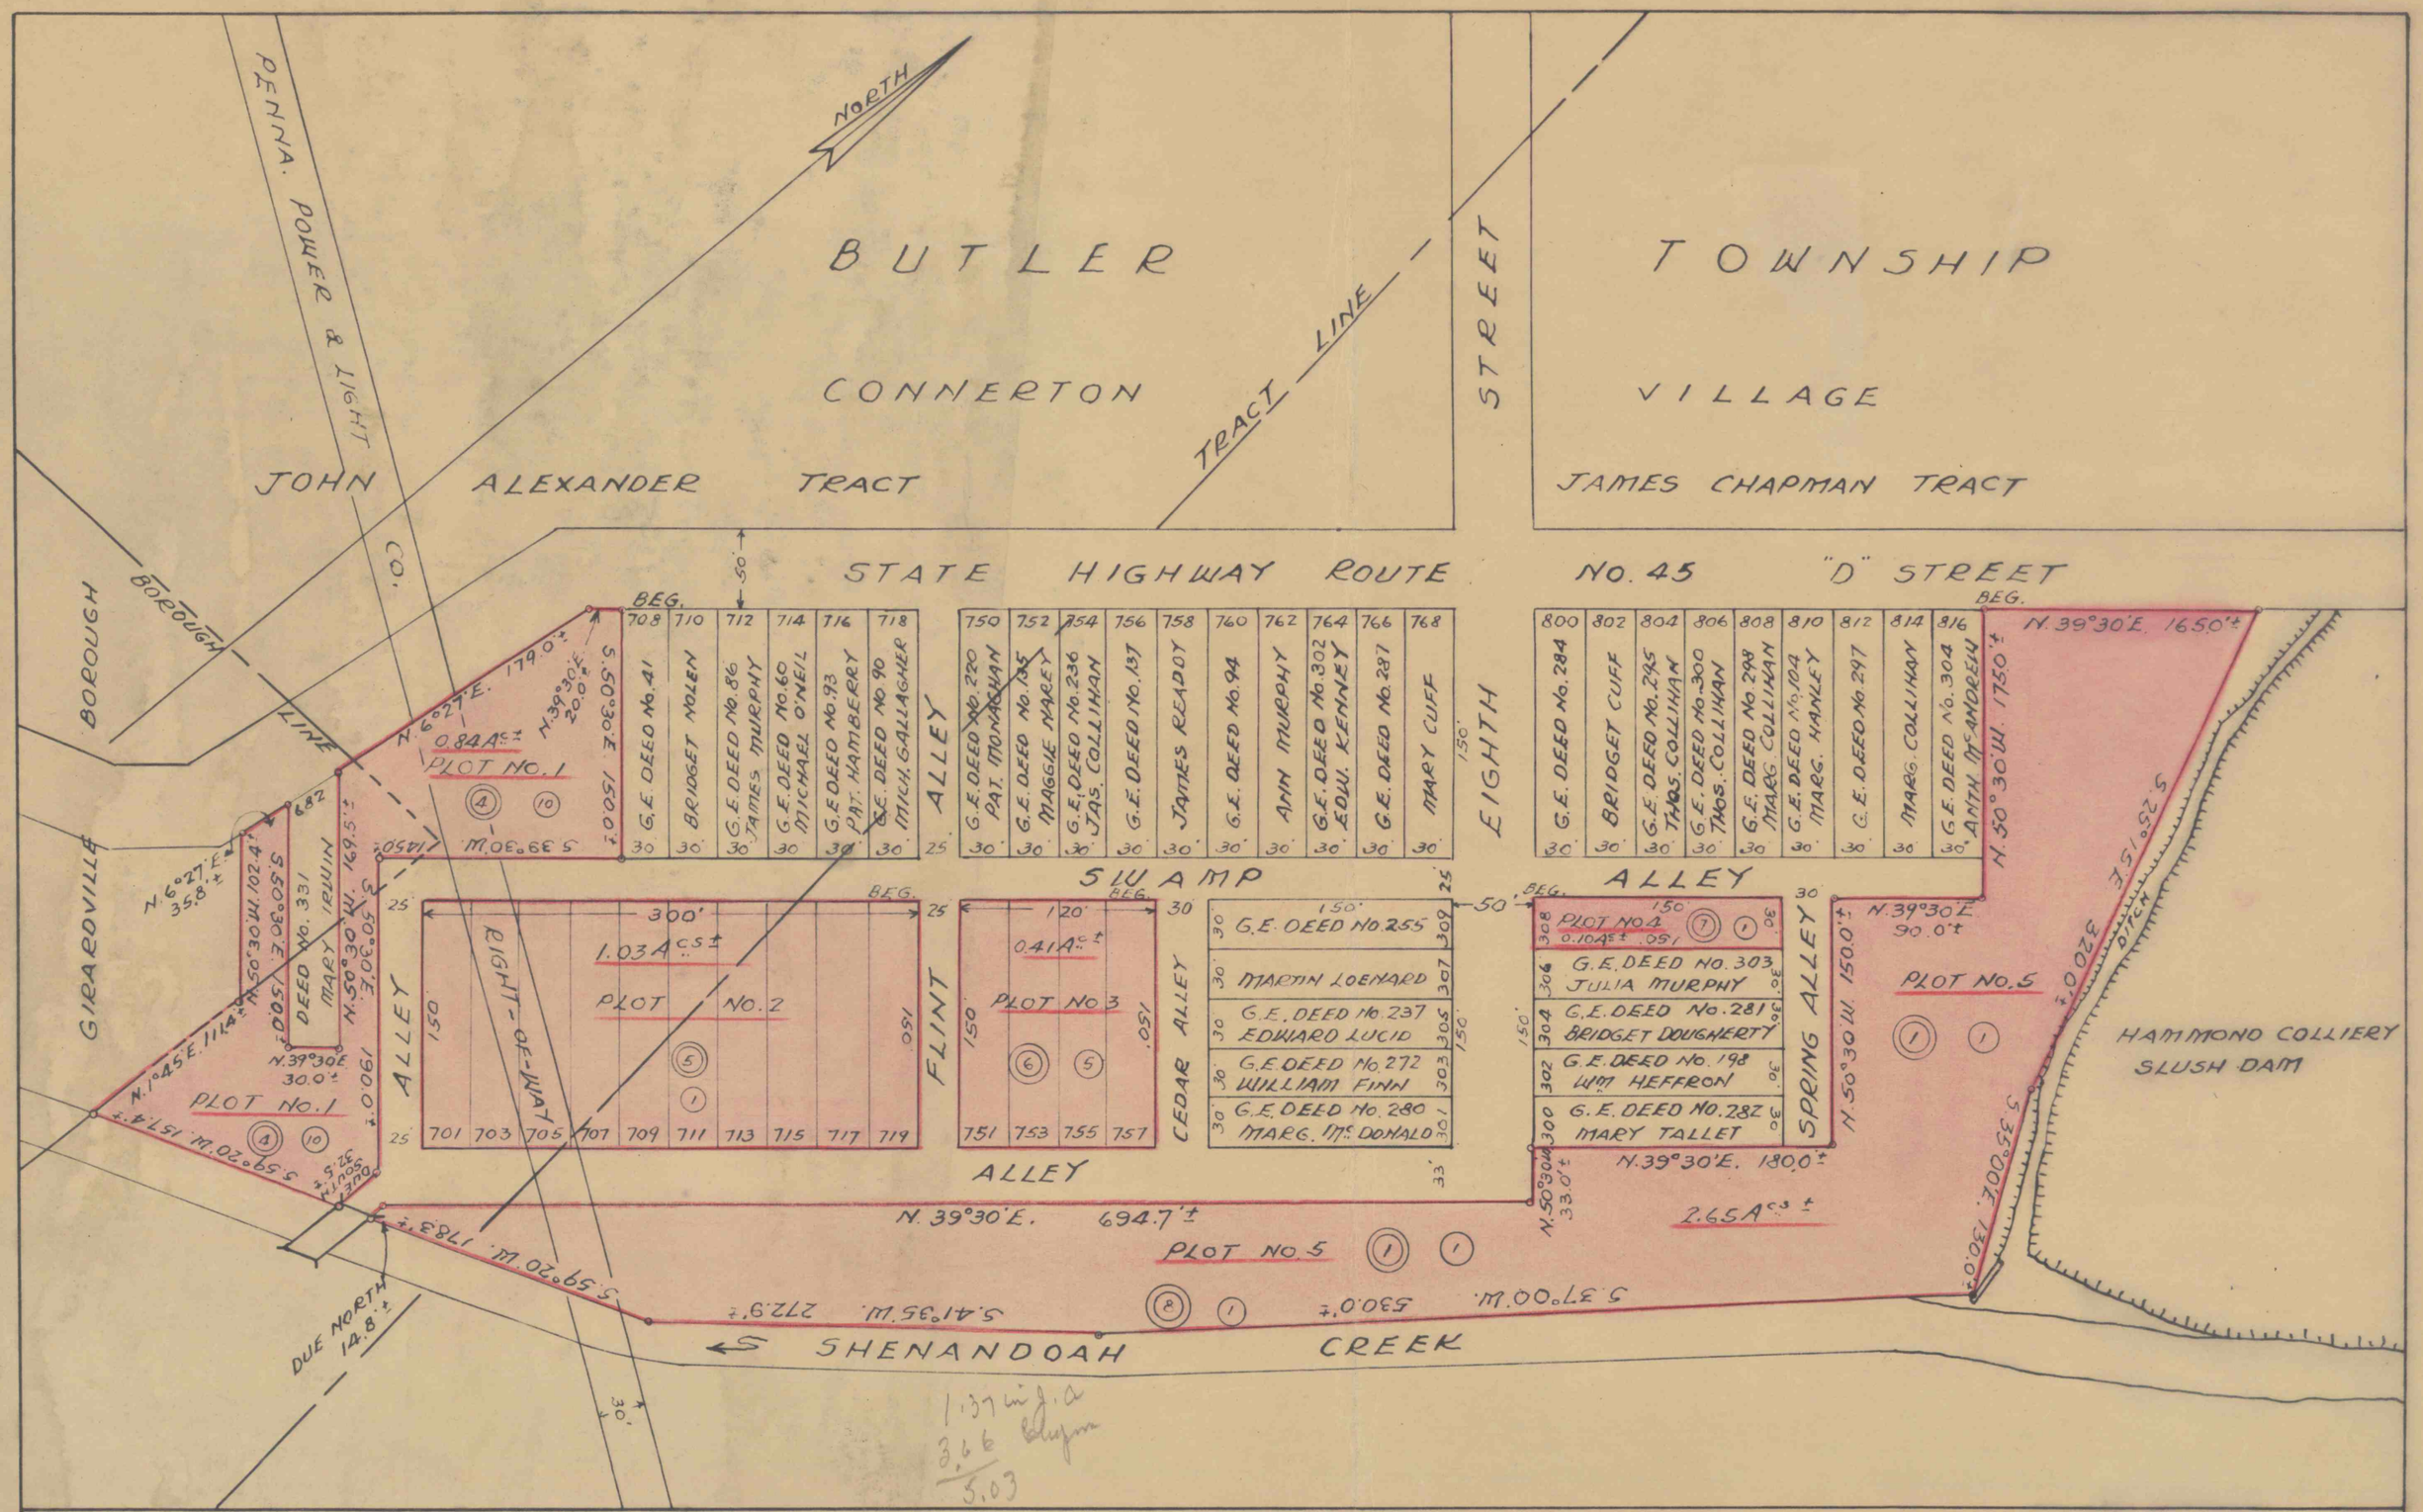

GIRARD ESTATE.

MAP SHOWING FIVE PLOTS OF GROUND SITUATE IN CONNERTON VILLAGE, BUTLER TOWNSHIP AND GIRARDVILLE BOROUGH, SCHUYLKILL COUNTY, PENNSYLVANIA, TO BE CONVEYED TO THE REDEVELOPMENT AUTHORITY OF THE COUNTY OF SCHUYLKILL.

Scale 1" = 100'

NOV. 27, 1961.

GIRARDVILLE, PENNA.

W. P. MILLINGTON,
MINING ENGINEER & AGENT.