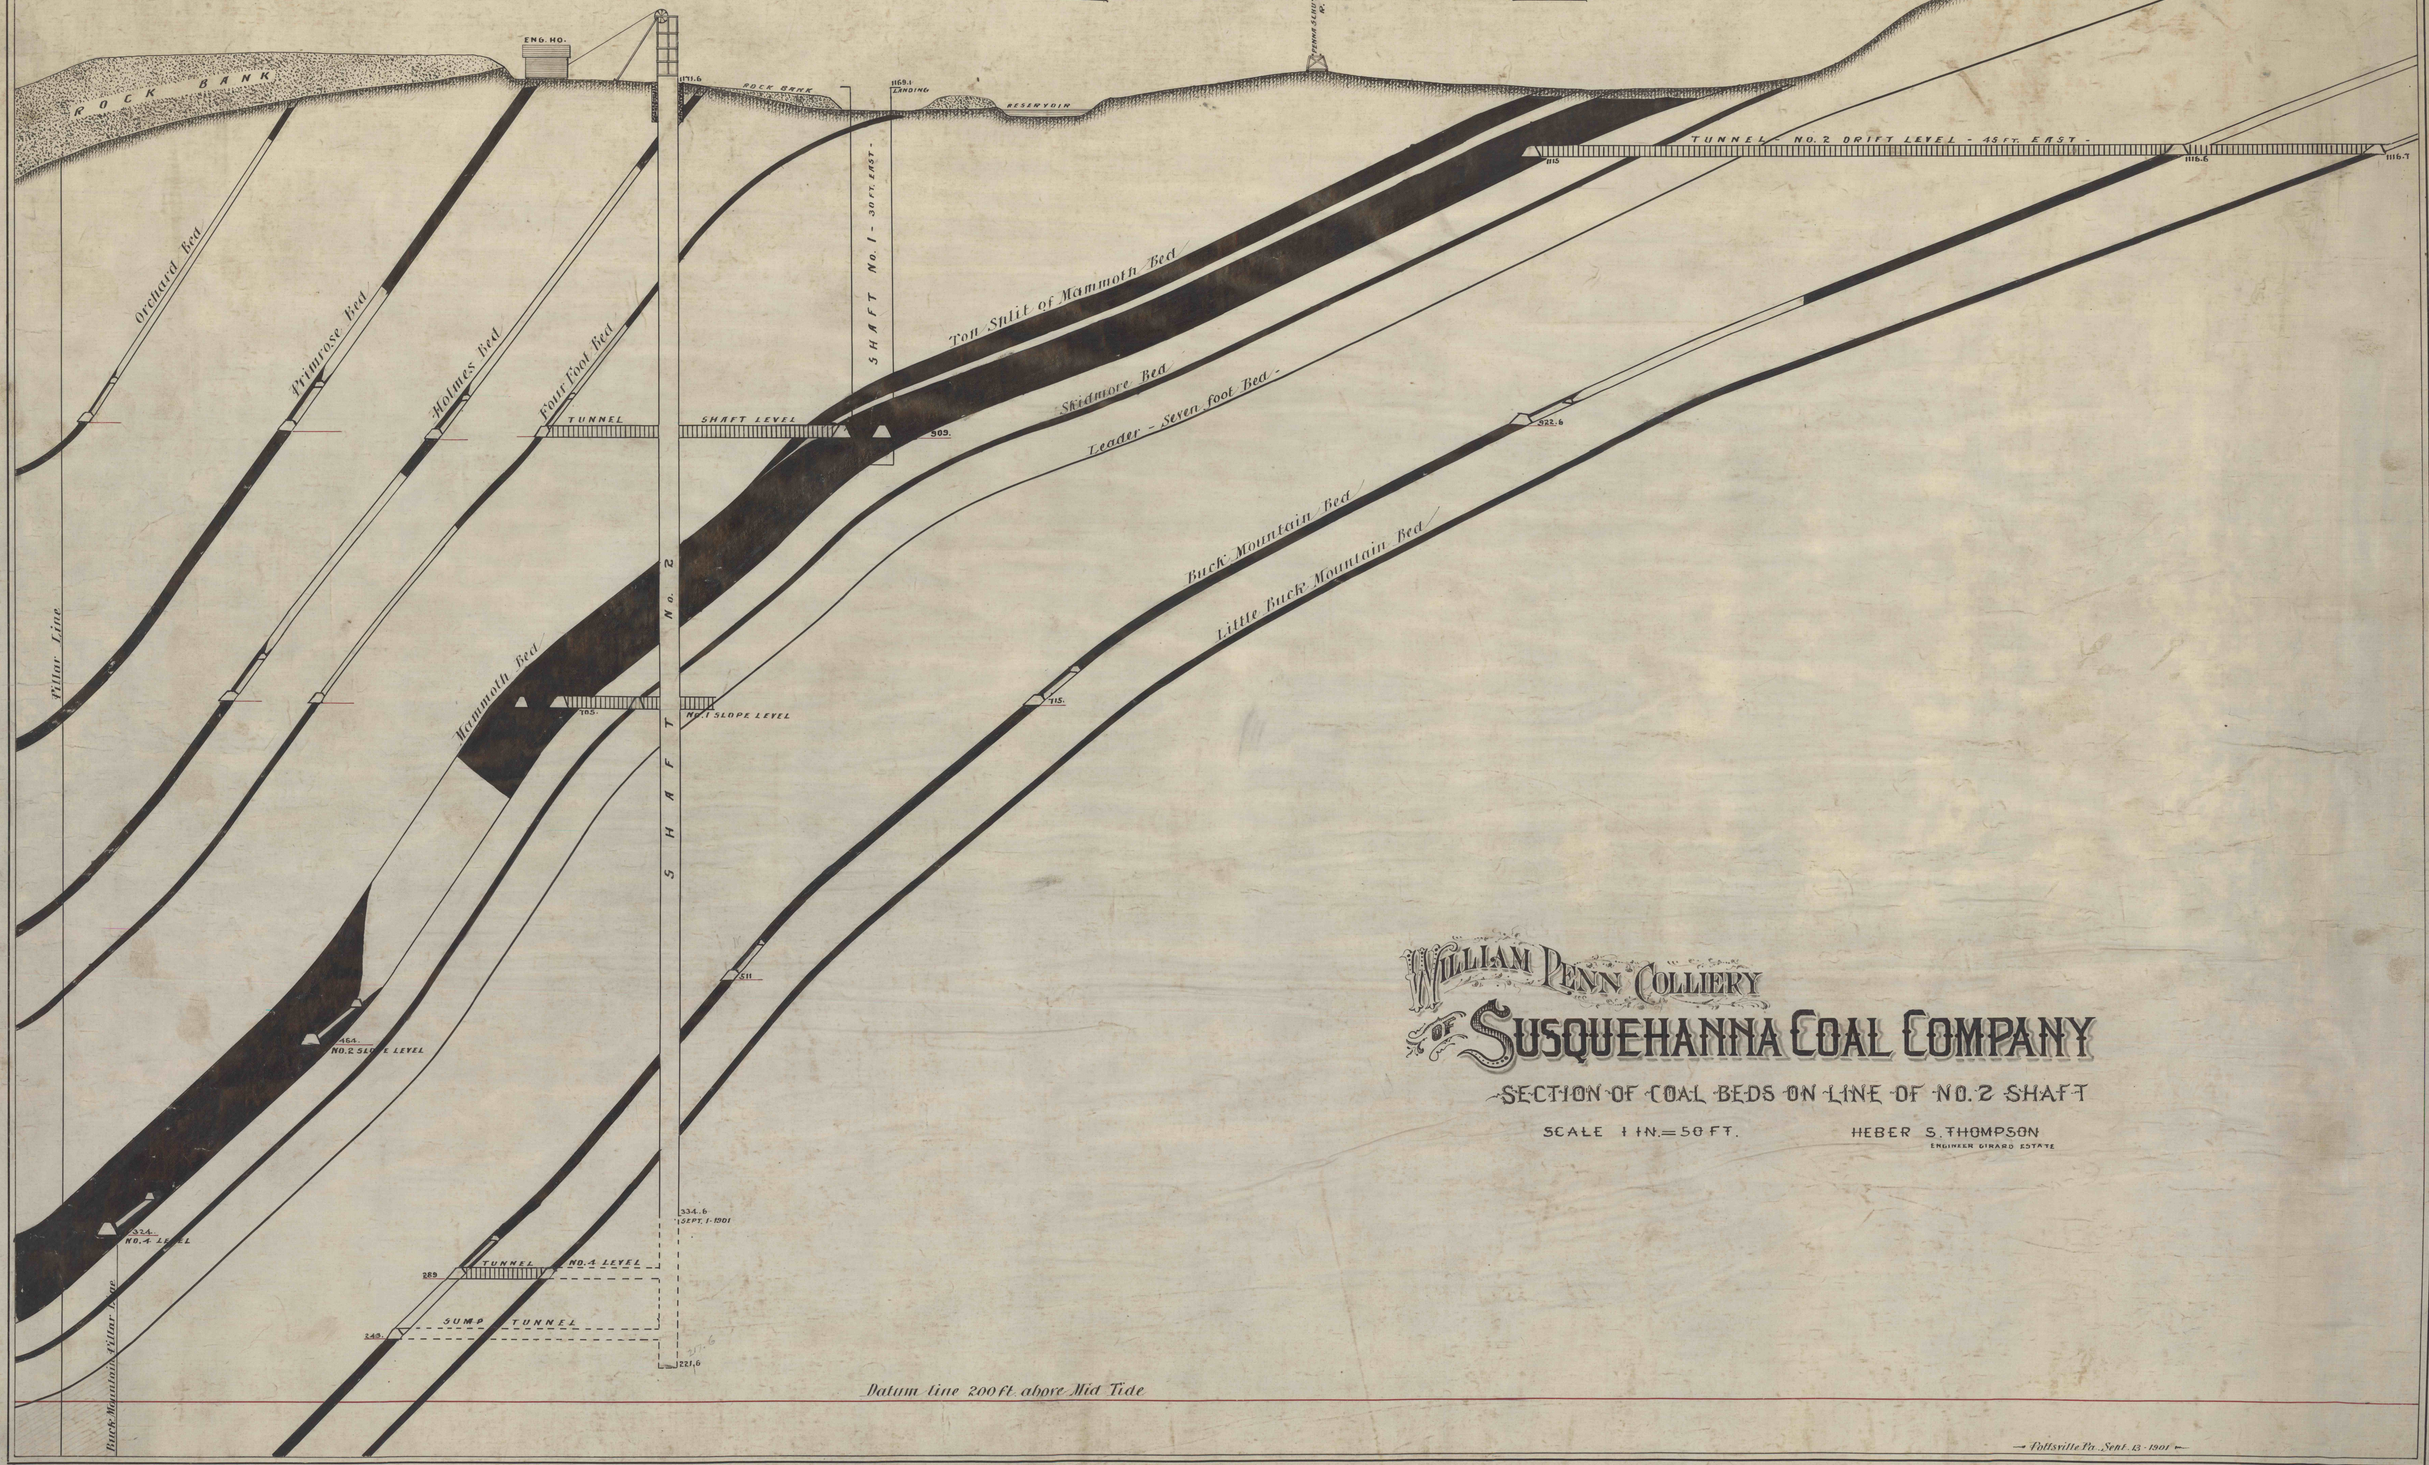

William Penn Colliery
of Susquehanna Coal Company

SECTION OF COAL BEDS ON LINE OF NO. 2 SHAFT

SCALE 1 IN. = 50 FT.

HEBER S. THOMPSON
ENGINEER GIRARD ESTATE

Datum line 200 ft. above Mid Tide

Pottsville Pa., Sept. 13 - 1901