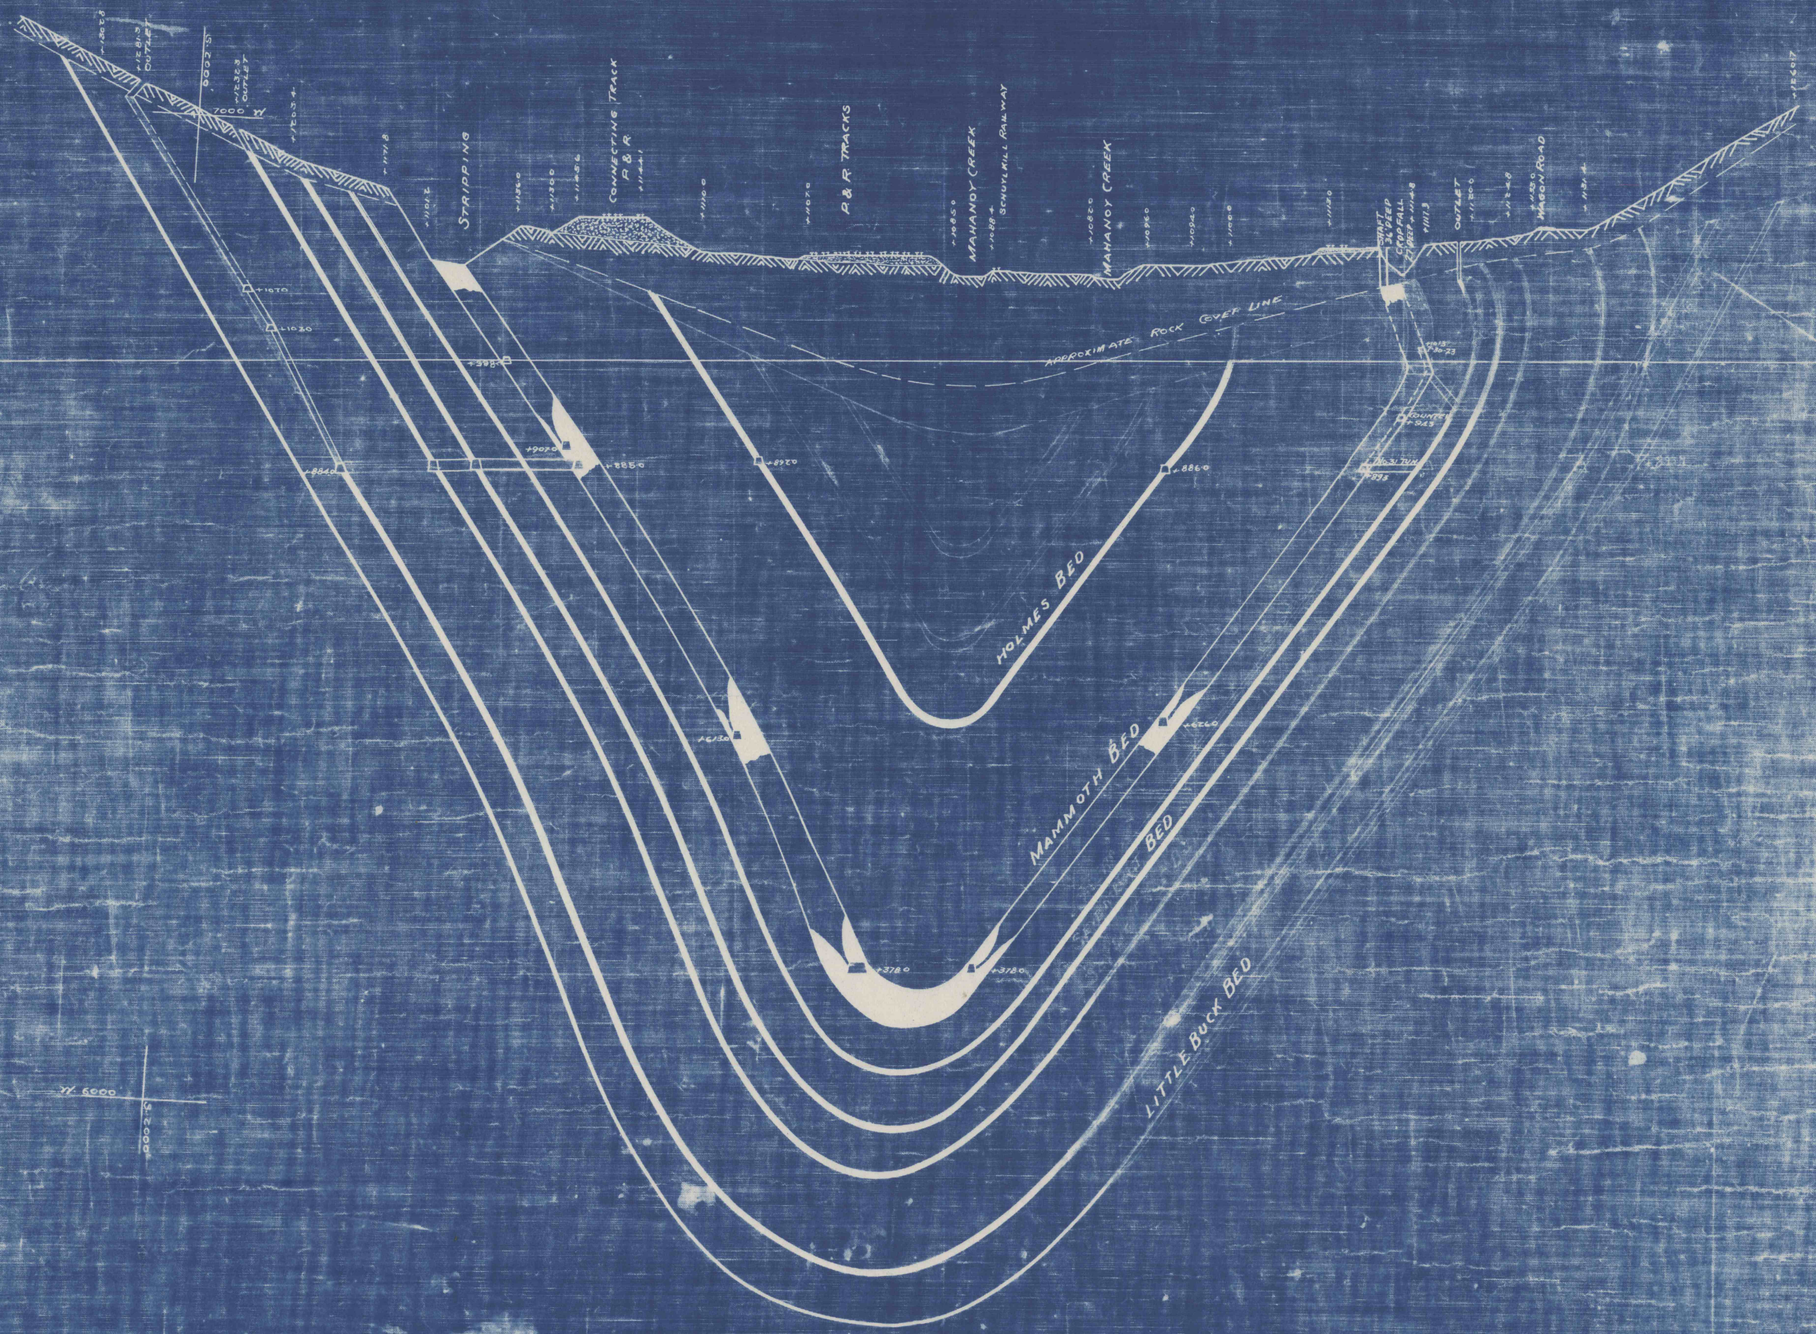

CROSS SECTION THRU
NO. 3 TUNNEL
AT
WEST BEAR RIDGE COLLIERY
HARLEIGH BROOKWOOD COAL CO. TAMAQUA, PA.
SEPT. 1910 SCALE 1" = 100'