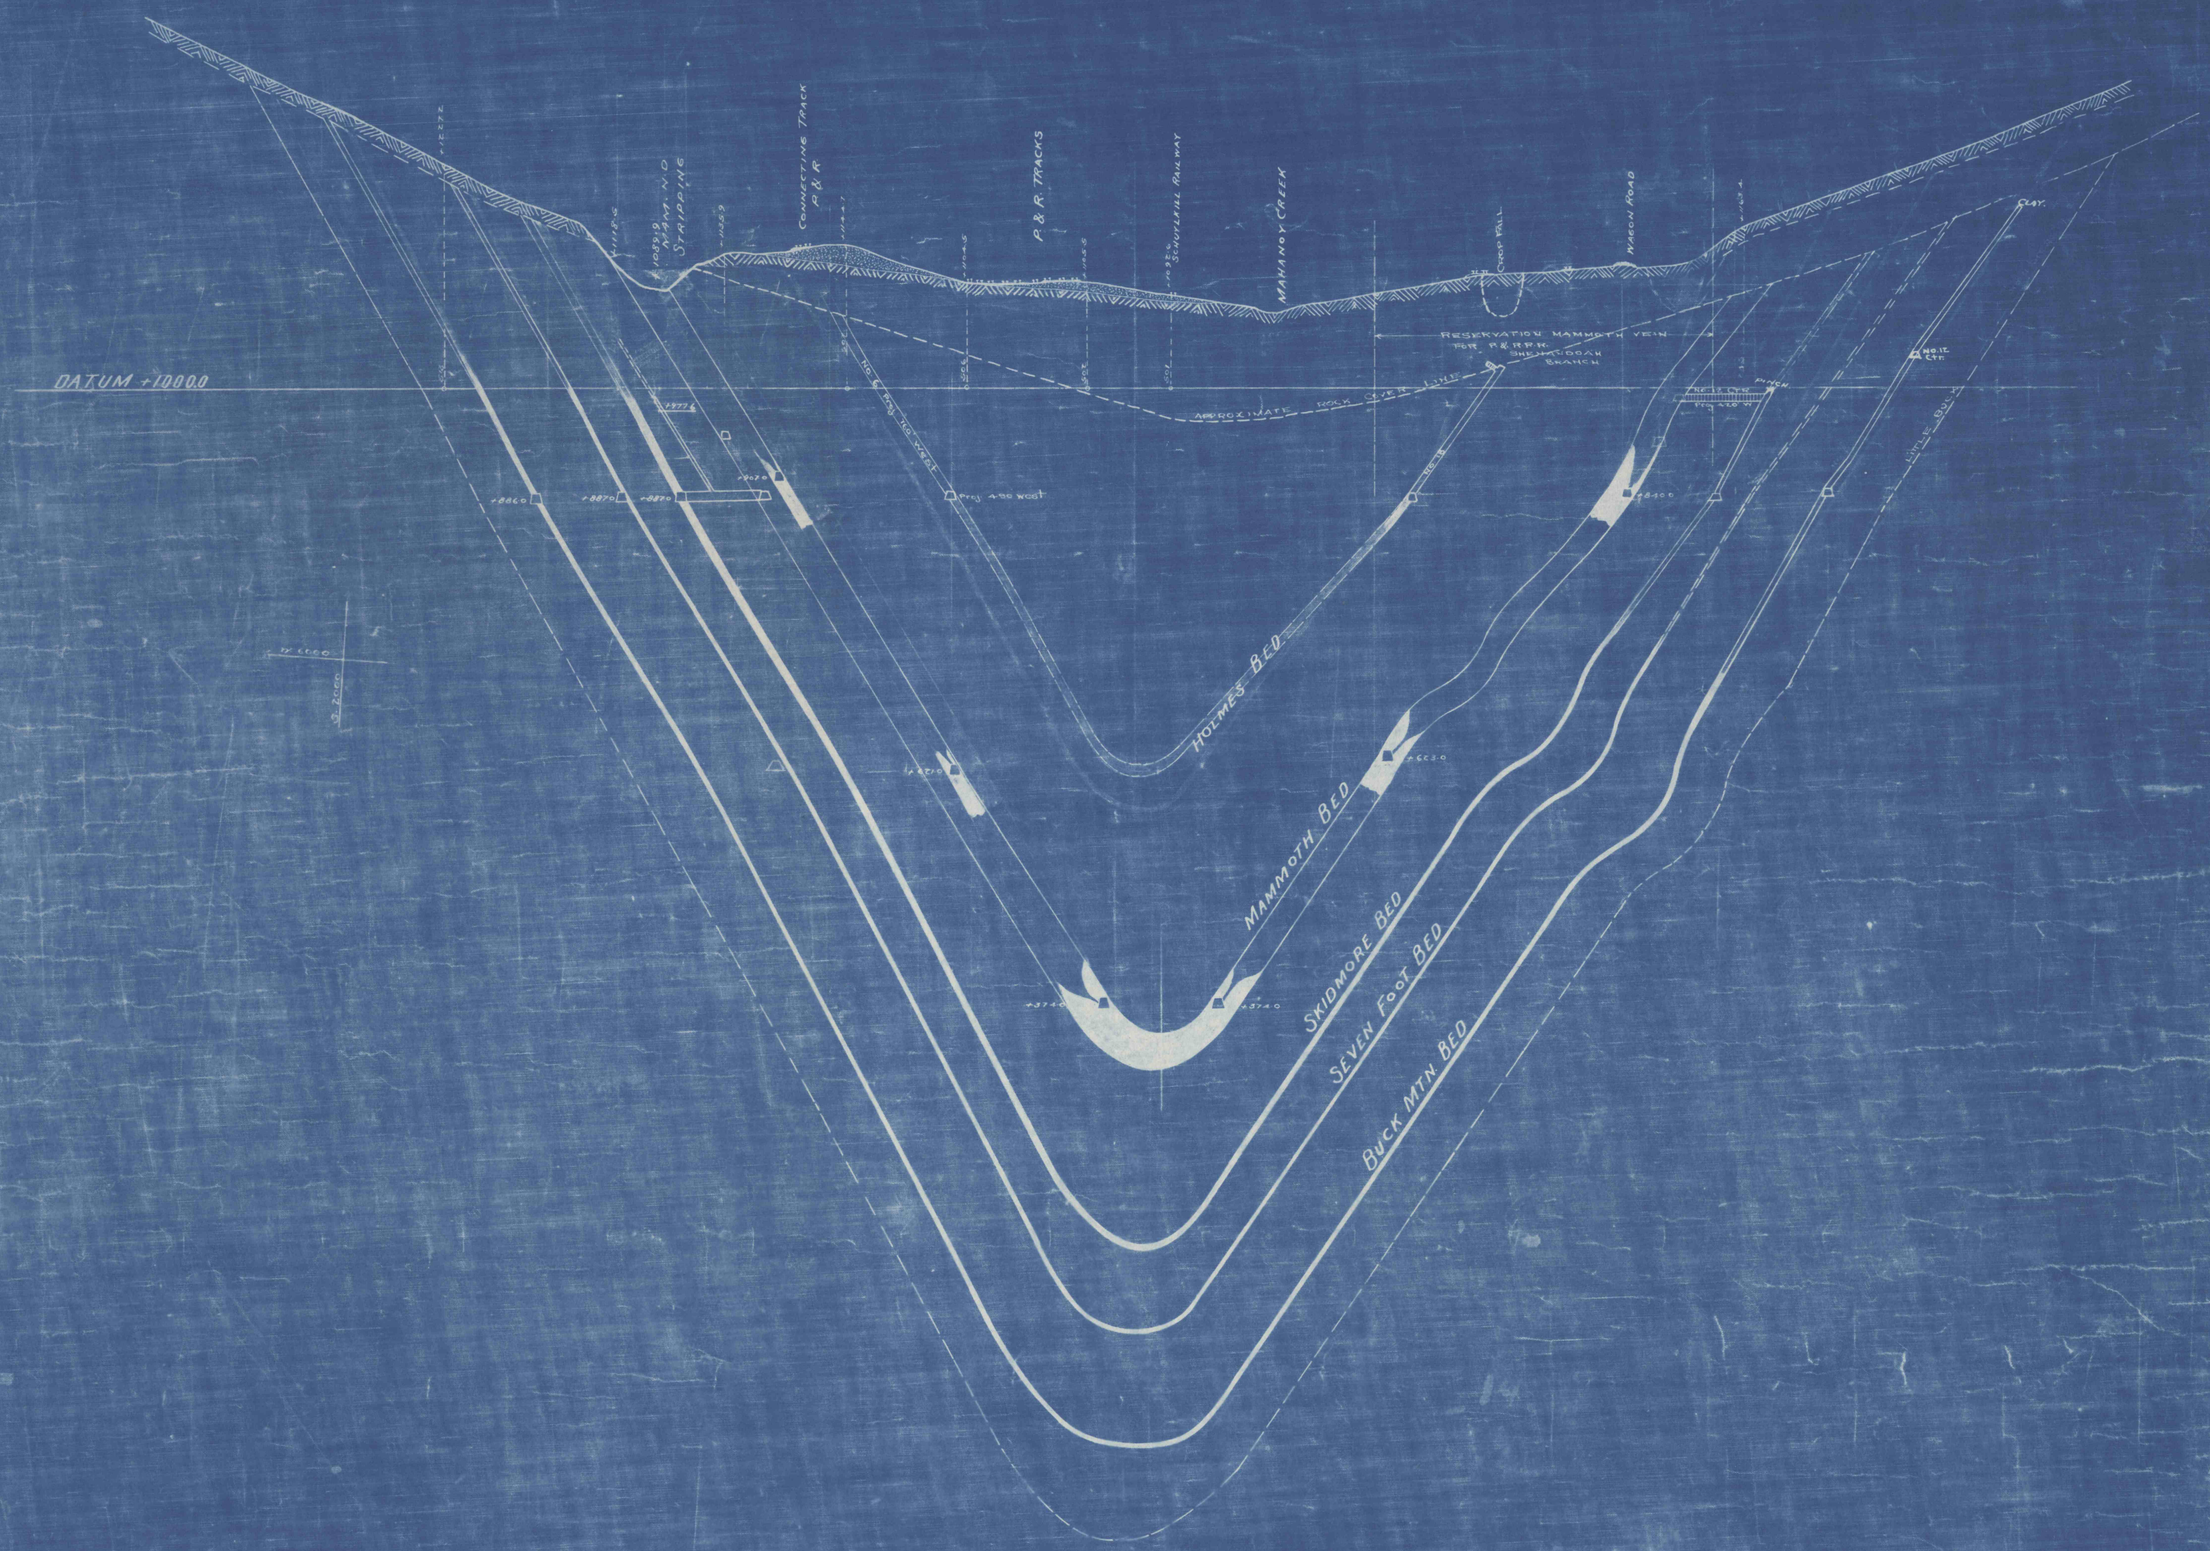

CROSS SECTION THRU
NO. 2 TUNNEL
AT
WEST BEAR RIDGE COLLIERY
HARLEIGH BROOKWOOD COAL CO FRACKVILLE, PA
JULY 1918 SCALE 1" = 100'