DISTRICT	COUNTY	ROUTE	SECTION	SHEET
5-0	SCHUYLKILL	161 424 290 Spur	19 B/W 4 B/W 2 B/W	5 of 26
FRACKVILLE, GILBERTON & SHENANDOAH BOROUGHS				
WEST MAHANOY TOWNSHIP				

For Rounding Details
See Std. Dwg. E-5

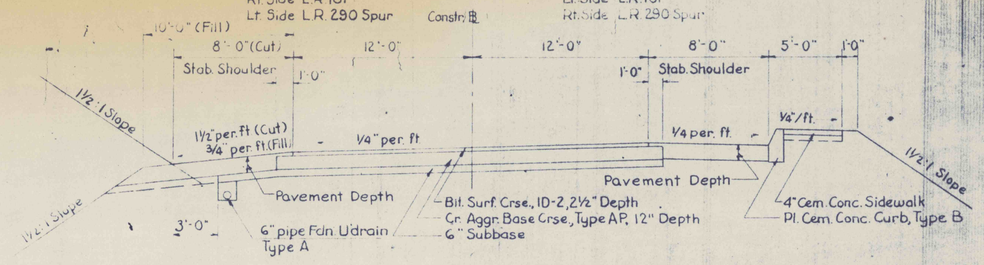

TYPICAL SECTION

Sta. 456 + 65 L.R. 161 to Sta. 7 + 00 L.R. 290 Spur
See Typical Section for Extended Grading Under Structure

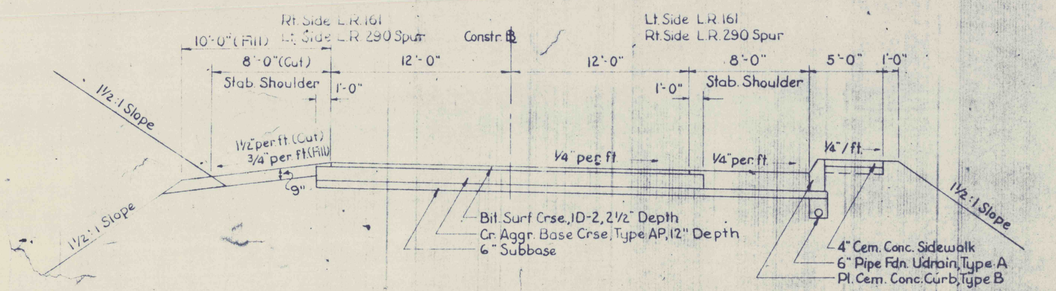

TYPICAL SECTION

L.R. 290 Spur
Sta. 7 + 00 to Sta. 10 + 00

L.R. 161
Sta. 456+65 to Sta. 459+50

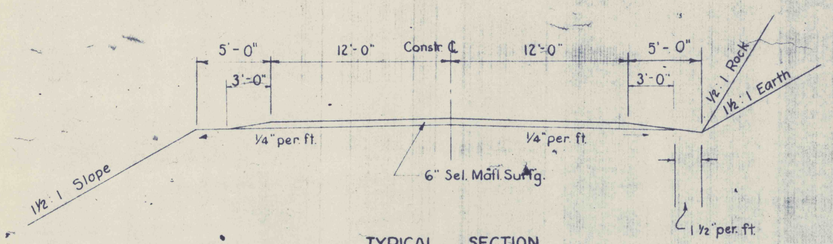

TYPICAL SECTION

L.R. 161 Detour Sta. 8+44.78 to Sta. 16+73
L.R. 464 Detour Sta. 10 + 00 to Sta. 26+10.61

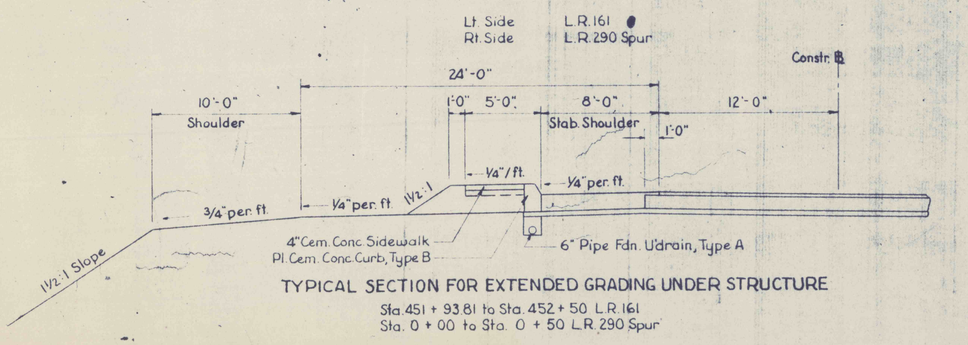

TYPICAL SECTION FOR EXTENDED GRADING UNDER STRUCTURE

Sta. 451 + 93.81 to Sta. 452 + 50 L.R. 161
Sta. 0 + 00 to Sta. 0 + 50 L.R. 290 Spur

Scale: 1" = 5'-0"

Scale: 1" = 5'-0"