

BM #2A Elev. 1340.31
Lag Bolt in Trunk of 12" Oak
182' Lt. of Sta. 406 + 06


PT. Sta. 412 + 60.39

BM #3 Elev. 1272.95
Cut on Trolley Bridge Fdn.
70' Lt. of Sta. 417 + 50

BM #3A Elev. 1247.03
Lag Bolt in Trunk of 12" Birch
127' Lt. of Sta. 417 + 50

DISTRICT	COUNTY	ROUTE	SEC	SHEET
5-0	SCHUYLKILL	123	2	9 of 26
GILBERTON BOROUGH				

For Property Data See Sheet 6

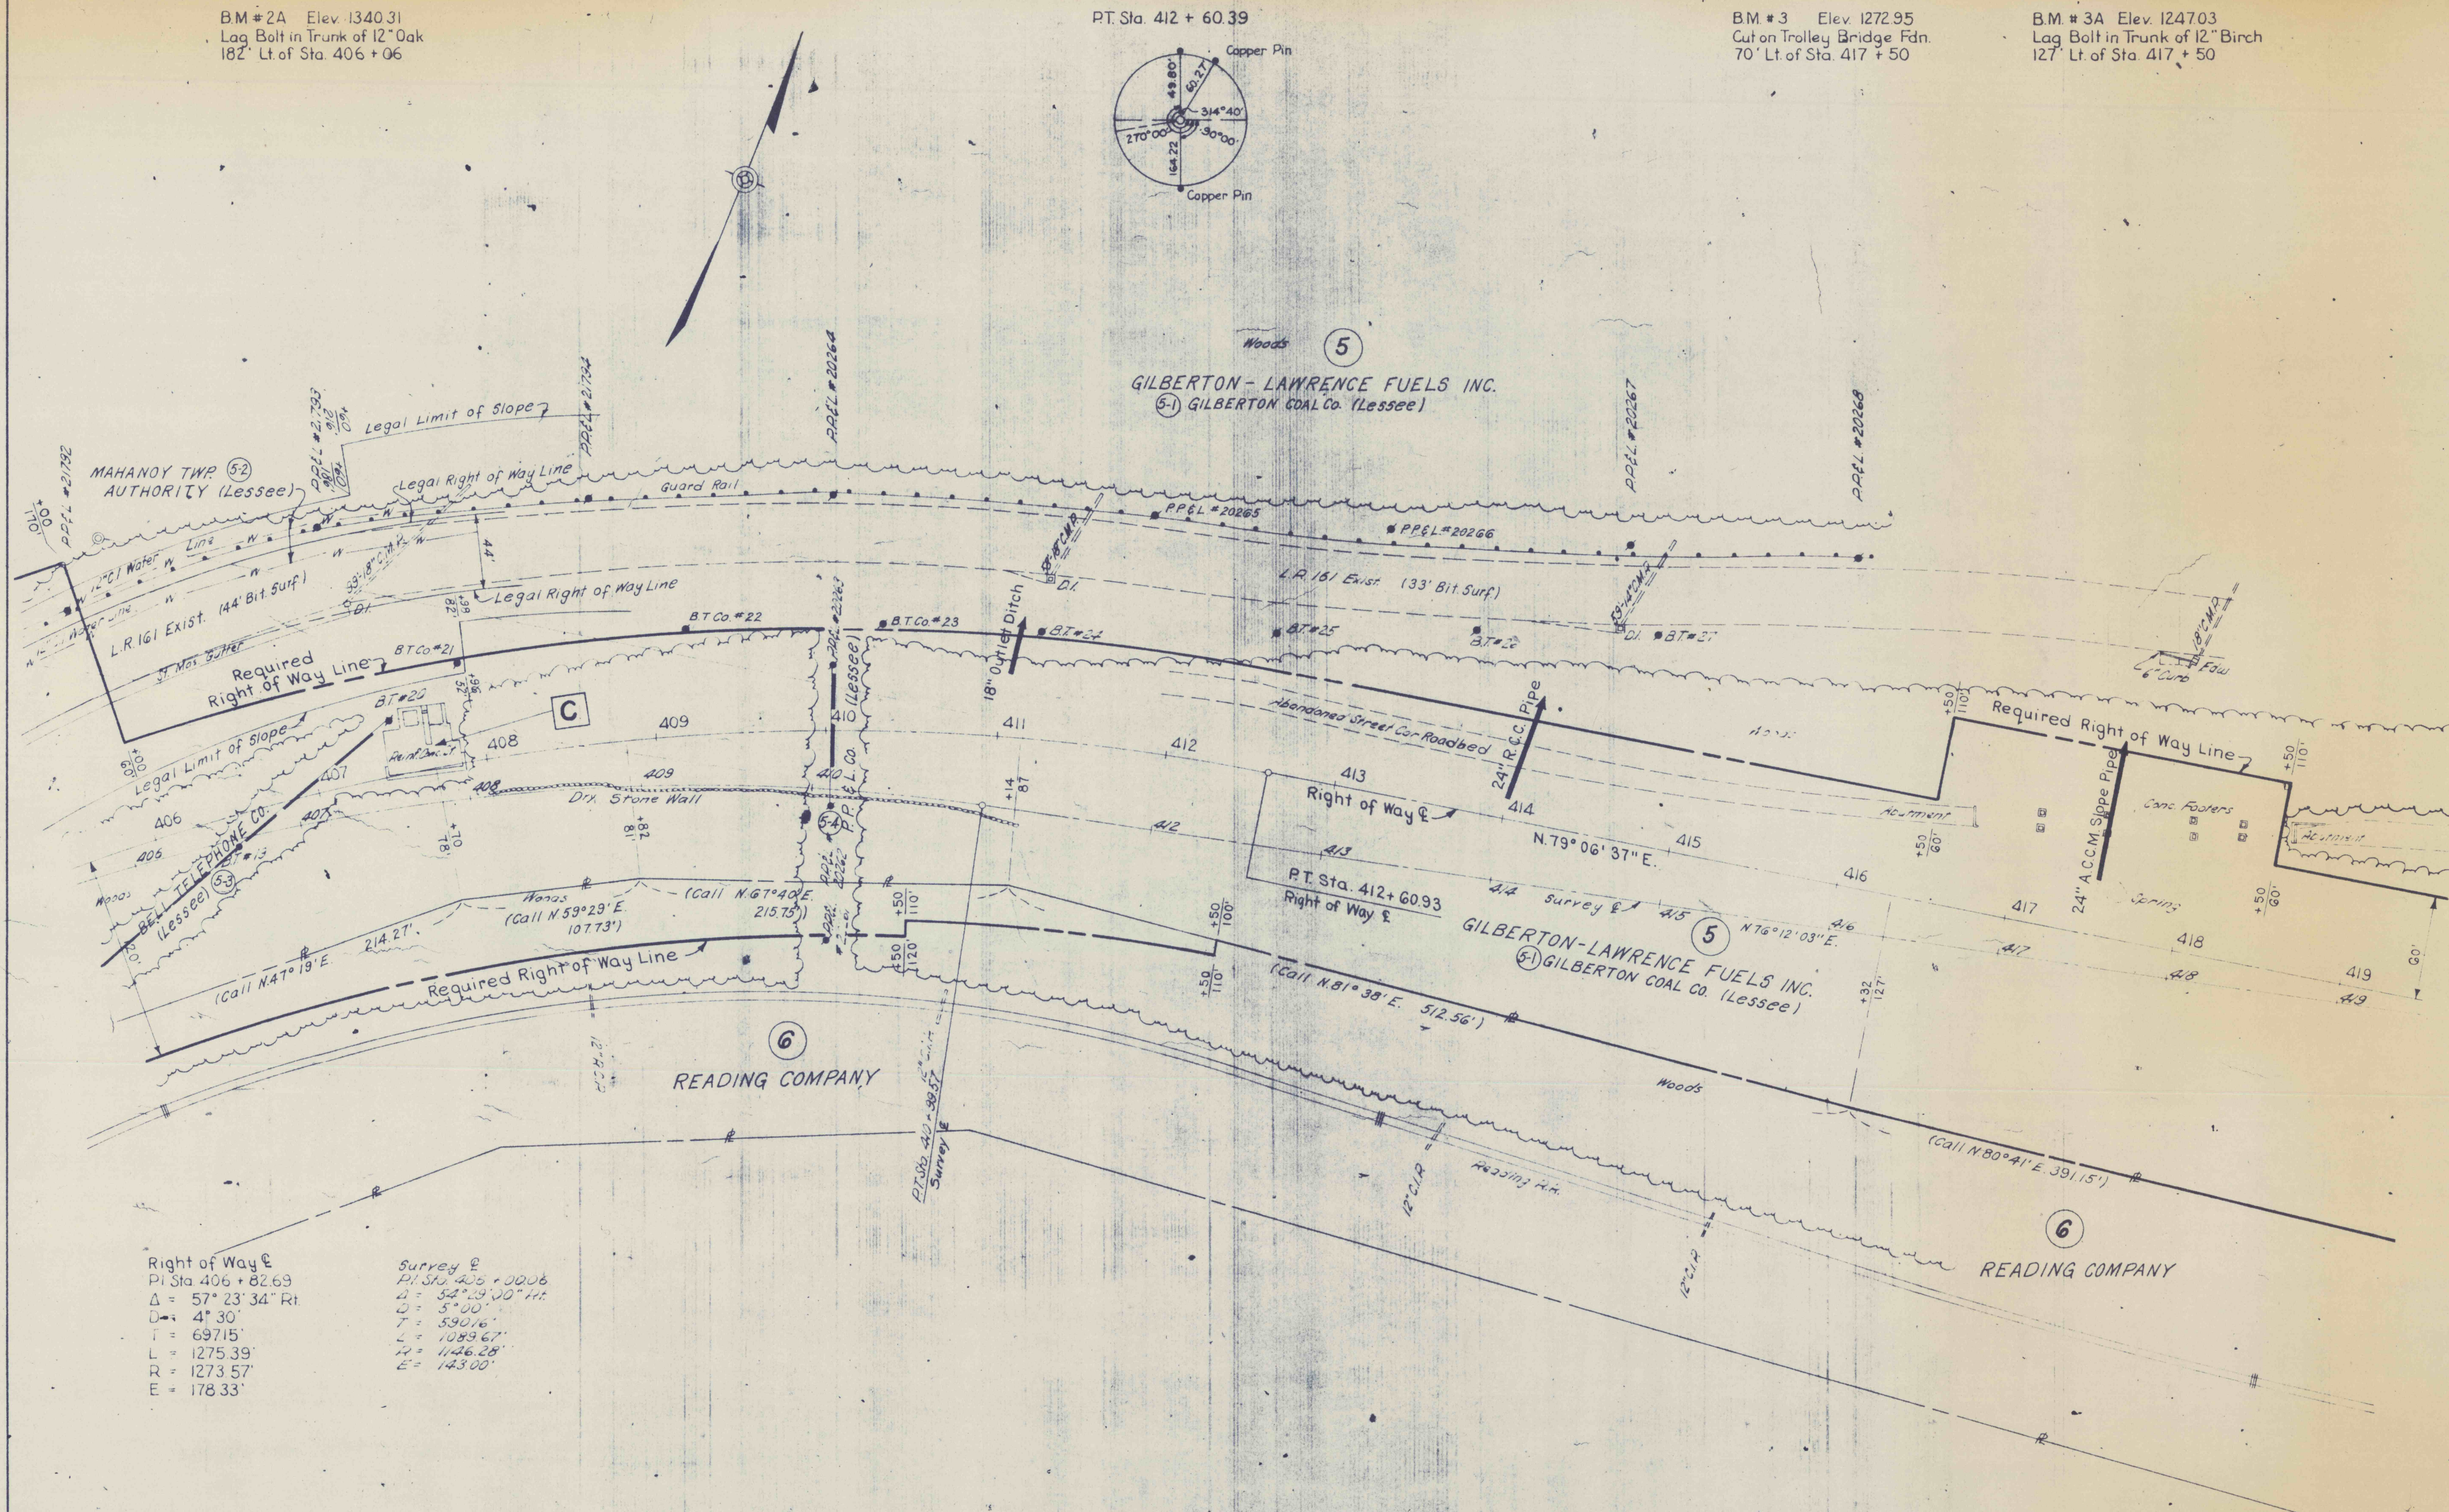

Right of Way E
Pt. Sta. 406 + 82.69
 $\Delta = 57^{\circ} 23' 34''$ Rt.
 $D = 4^{\circ} 30'$
 $T = 69715'$
 $L = 1275.39'$
 $R = 1273.57'$
 $E = 178.33'$

Survey E
Pt. Sta. 406 + 82.69
 $\Delta = 54^{\circ} 23' 30''$ Rt.
 $D = 5^{\circ} 00'$
 $T = 590.6'$
 $L = 1089.67'$
 $R = 1126.28'$
 $E = 143.00'$