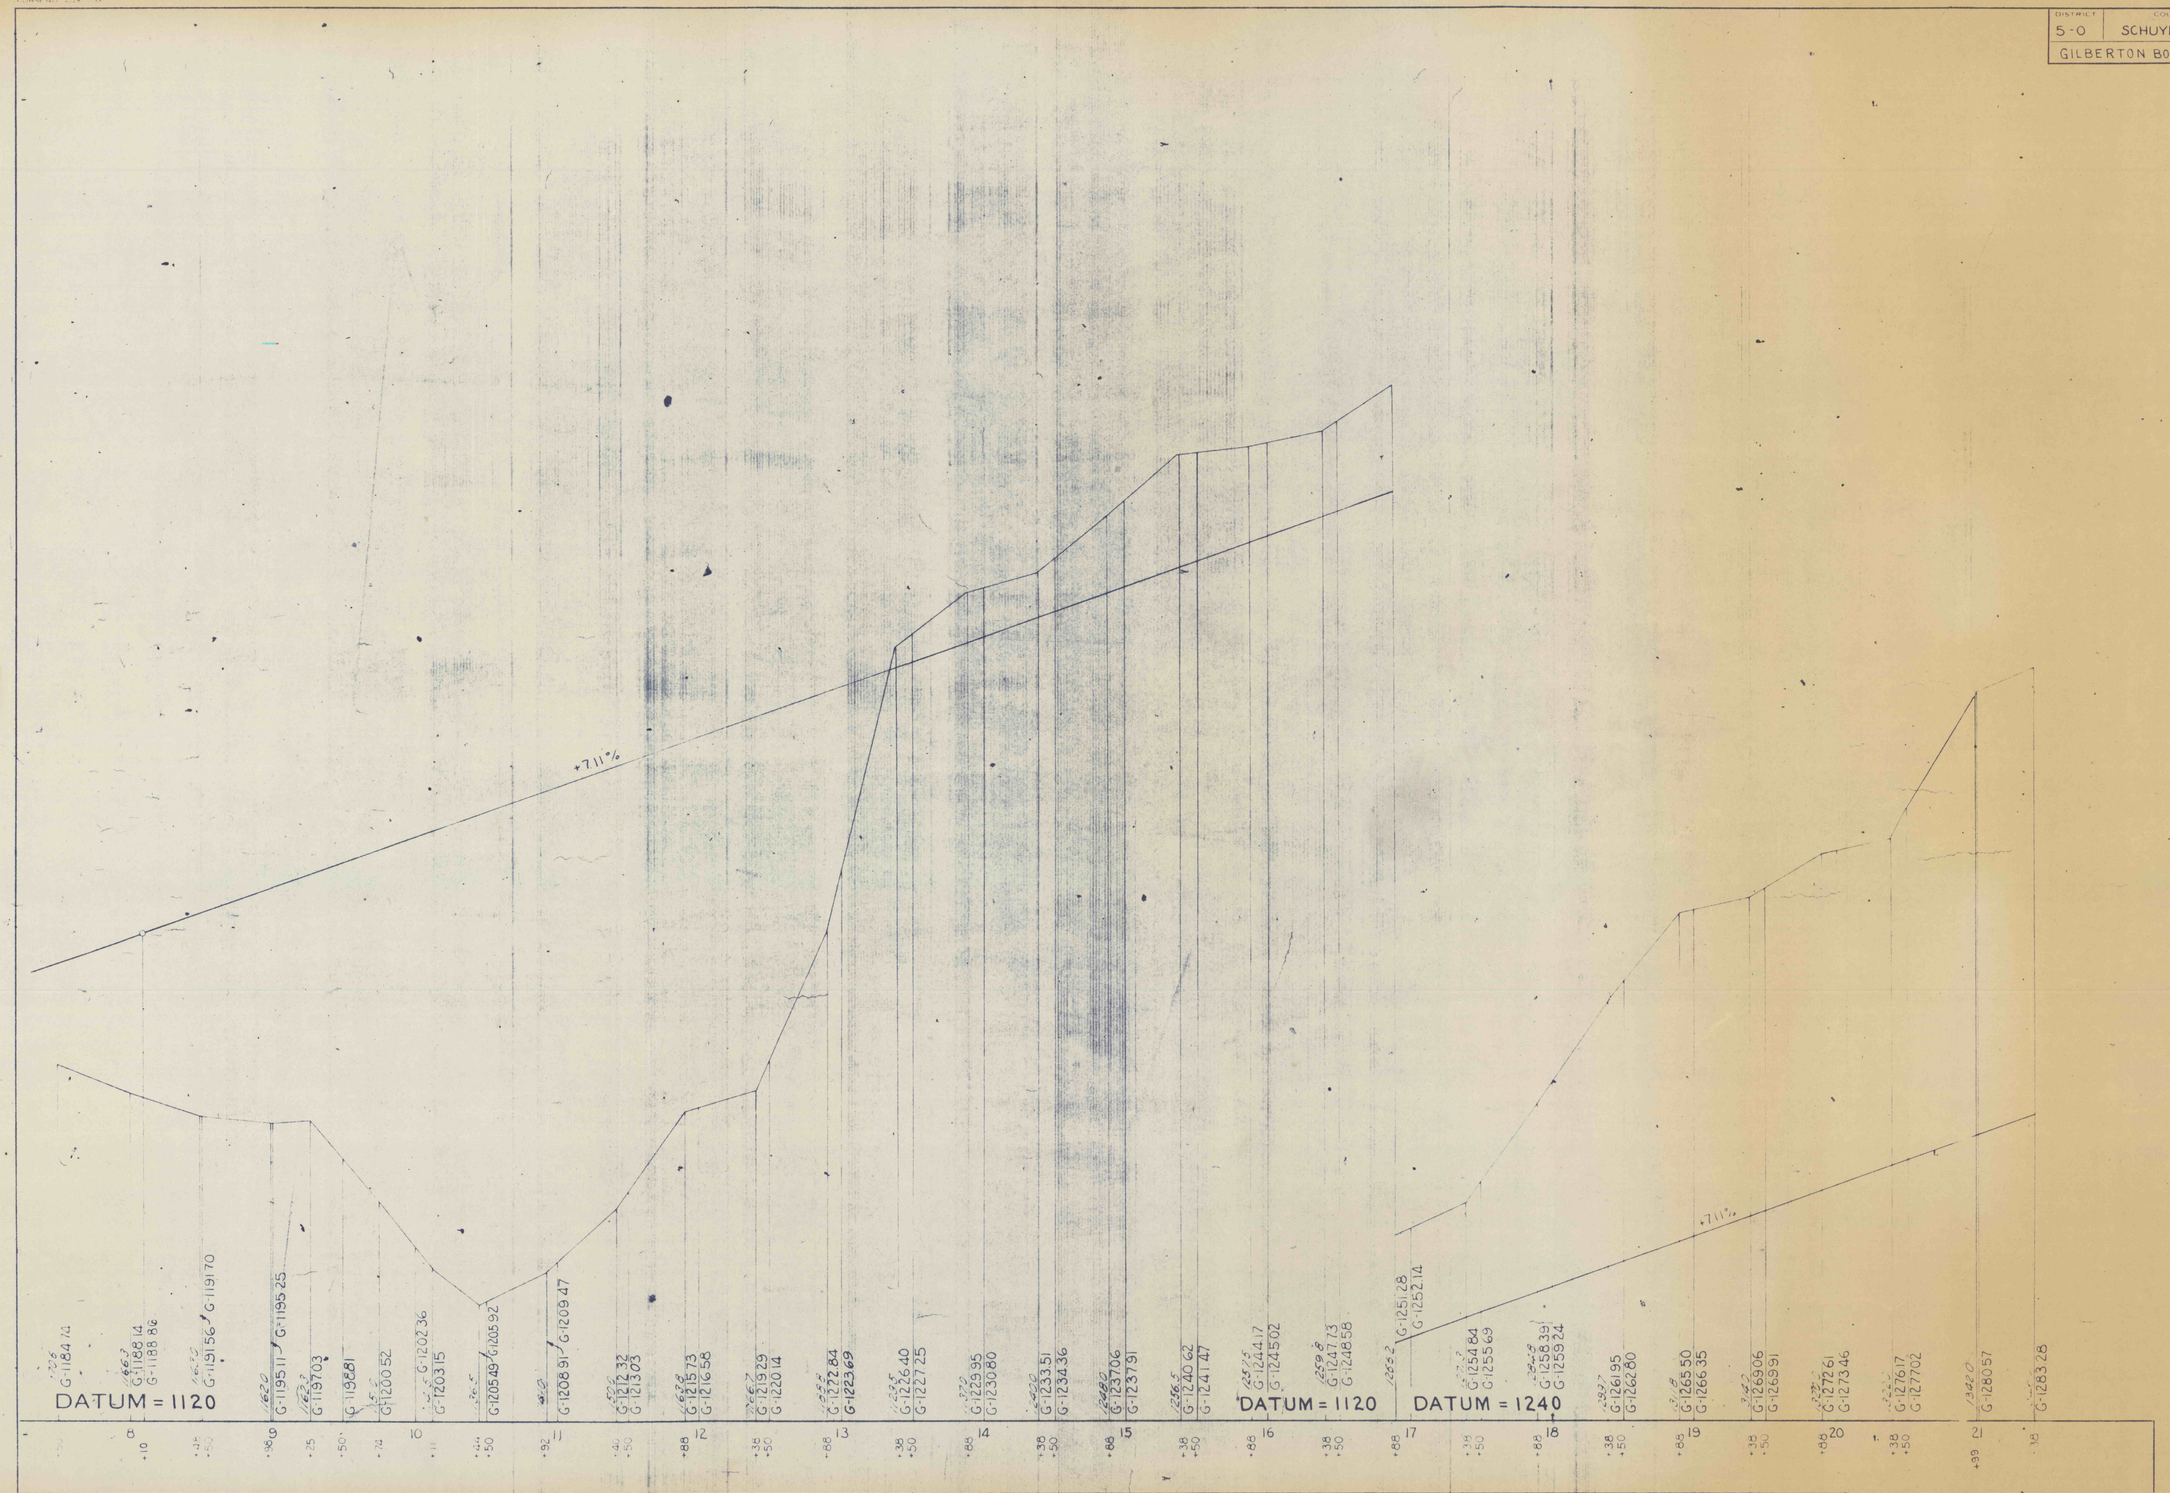DISTRICT	COUNTY	ROUTE	SEC.	SHEET
5-0	SCHUYLKILL	61 464 220 SPUR	1RW 2RW 3RW	23 of 26
GILBERTON BORO & WEST MAHANOY TWP.