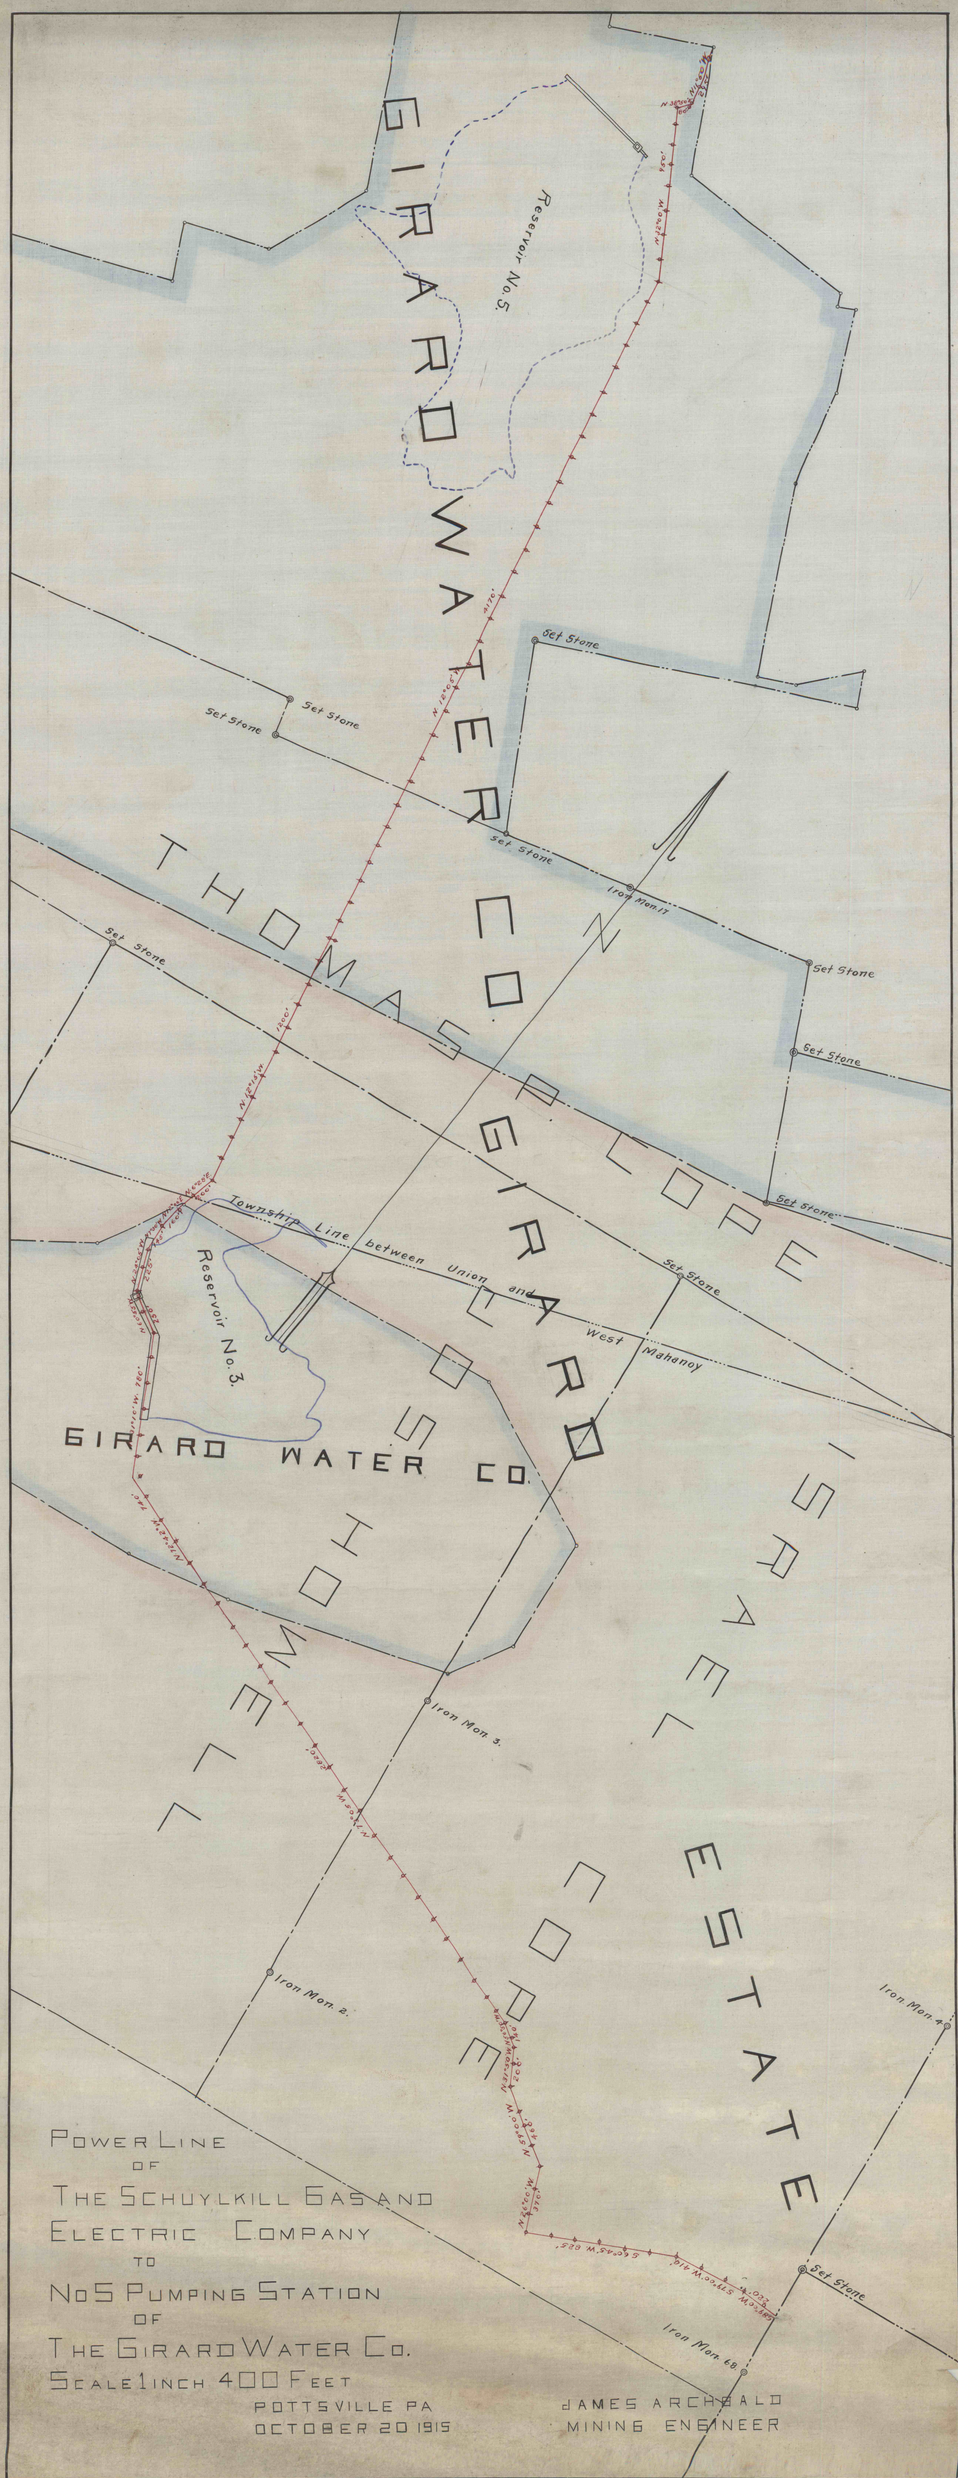

POWER LINE
OF
THE SCHUYLKILL GAS AND
ELECTRIC COMPANY
TO
NO 5 PUMPING STATION
OF
THE GIRARD WATER CO.
SCALE 1 INCH 400 FEET
POTTSVILLE PA
OCTOBER 20 1915

JAMES ARCHBALD
MINING ENGINEER