
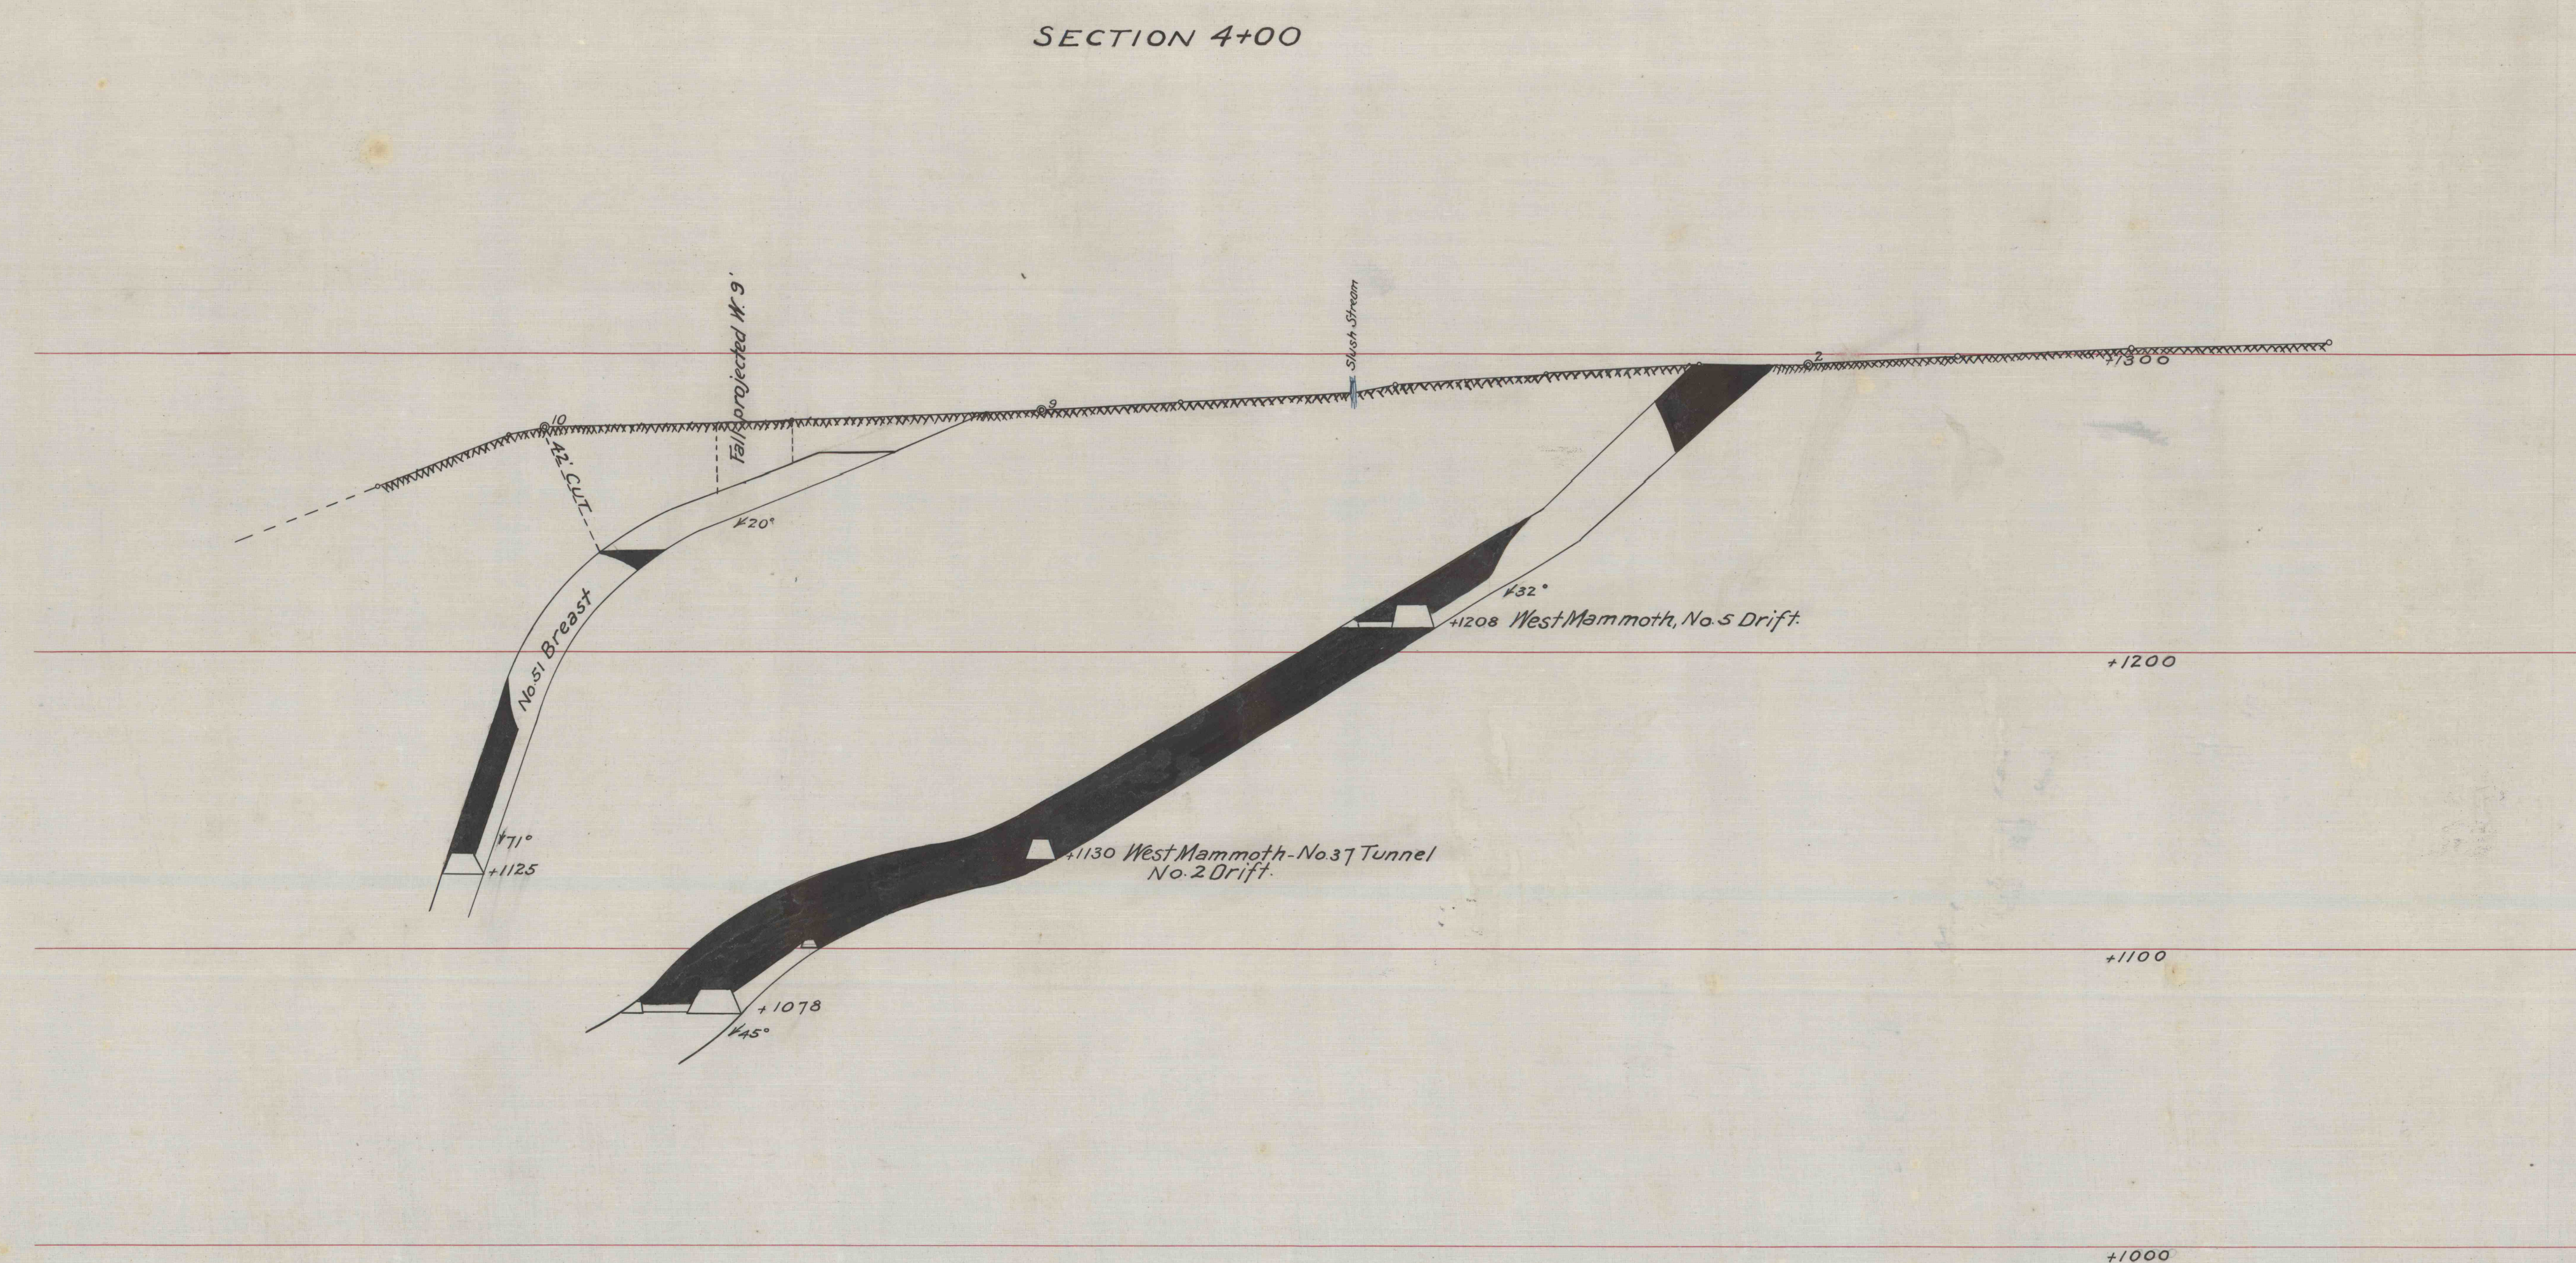
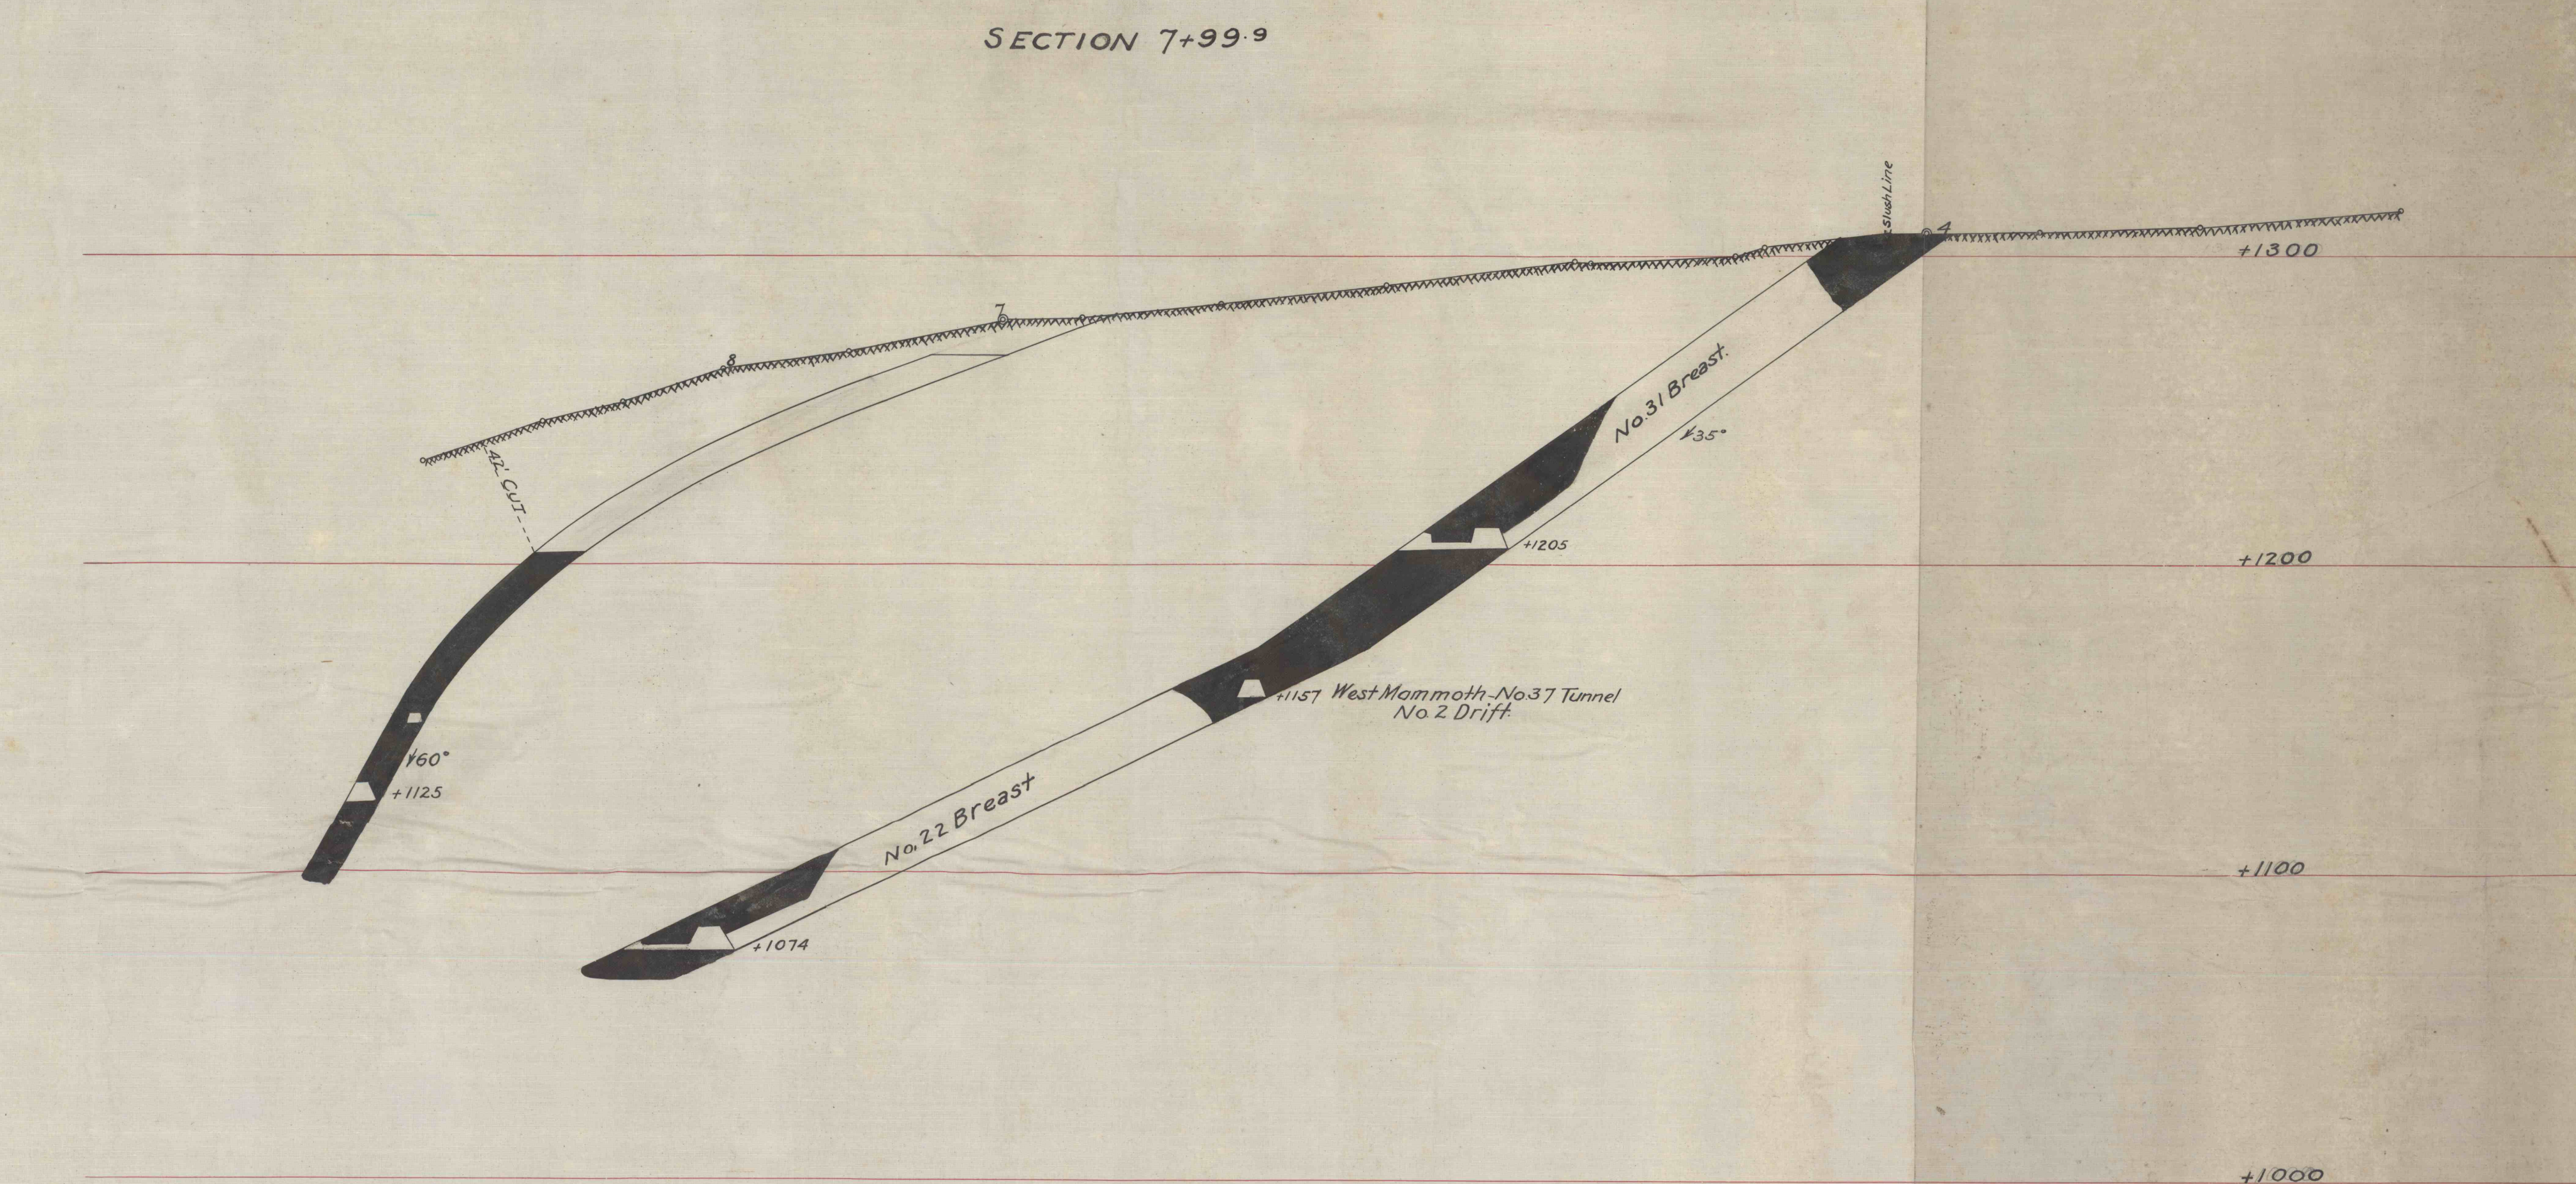
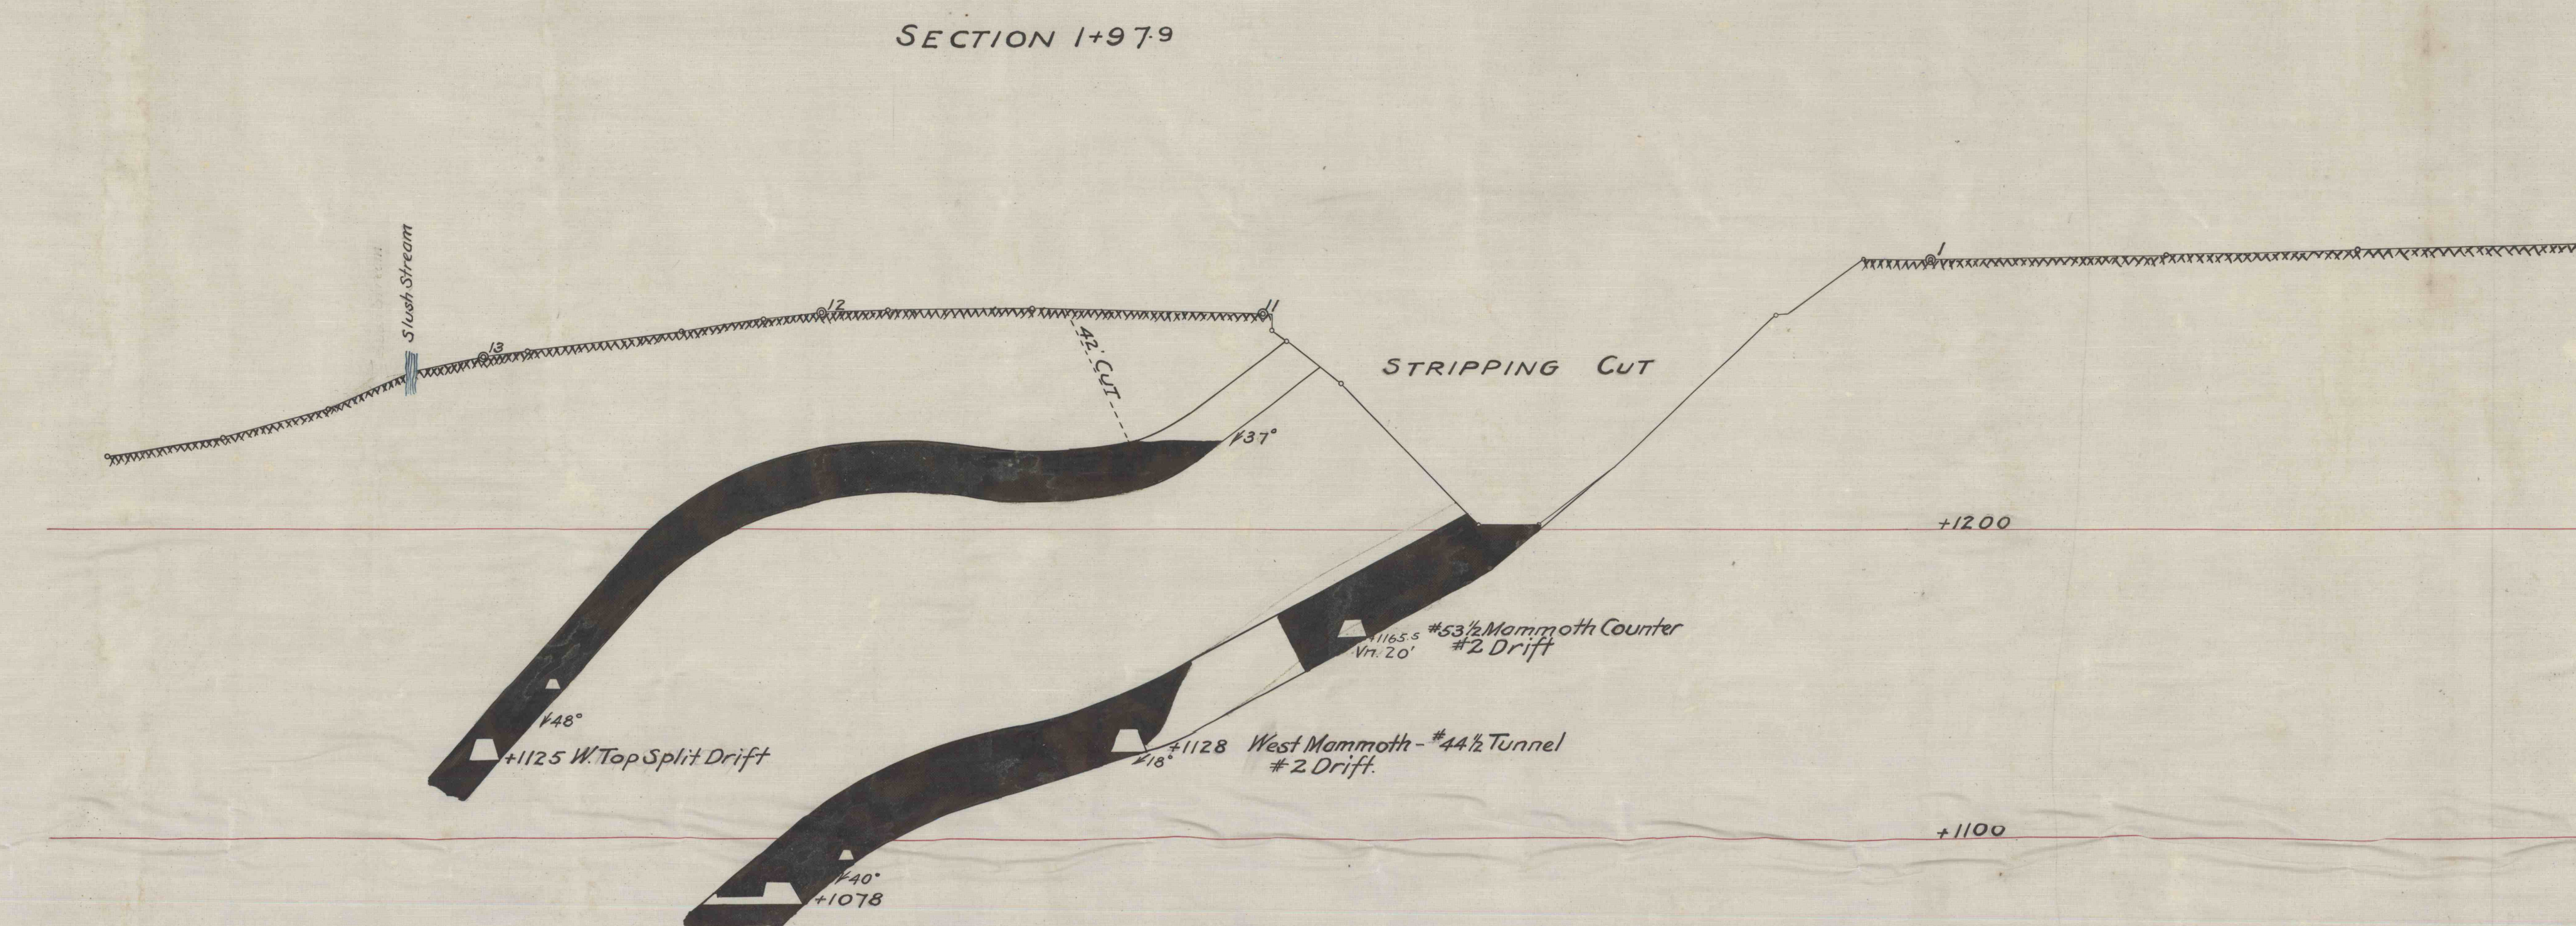
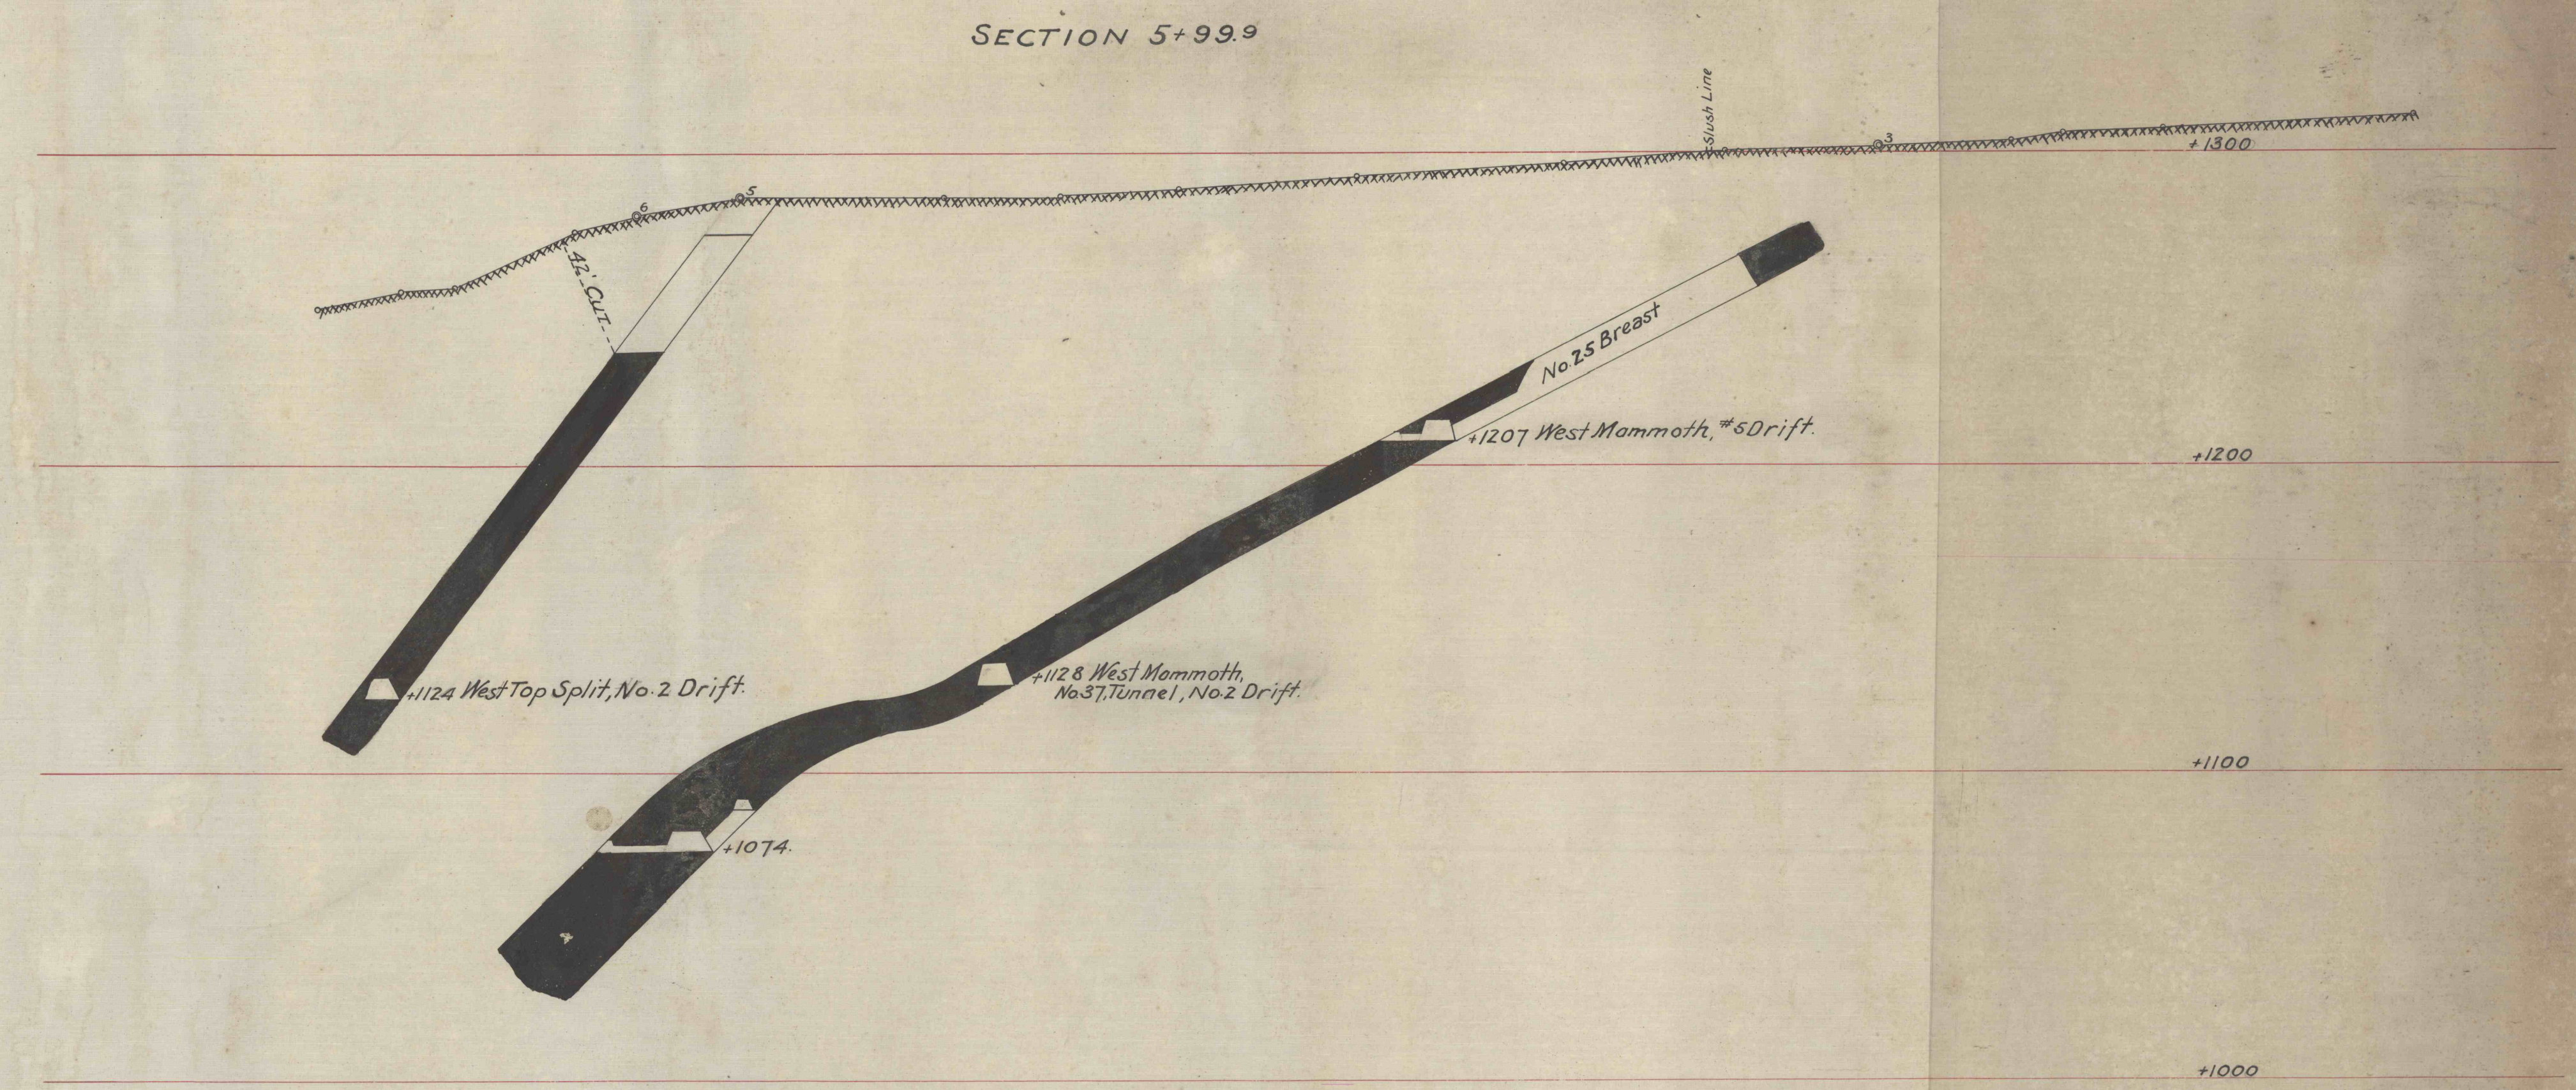


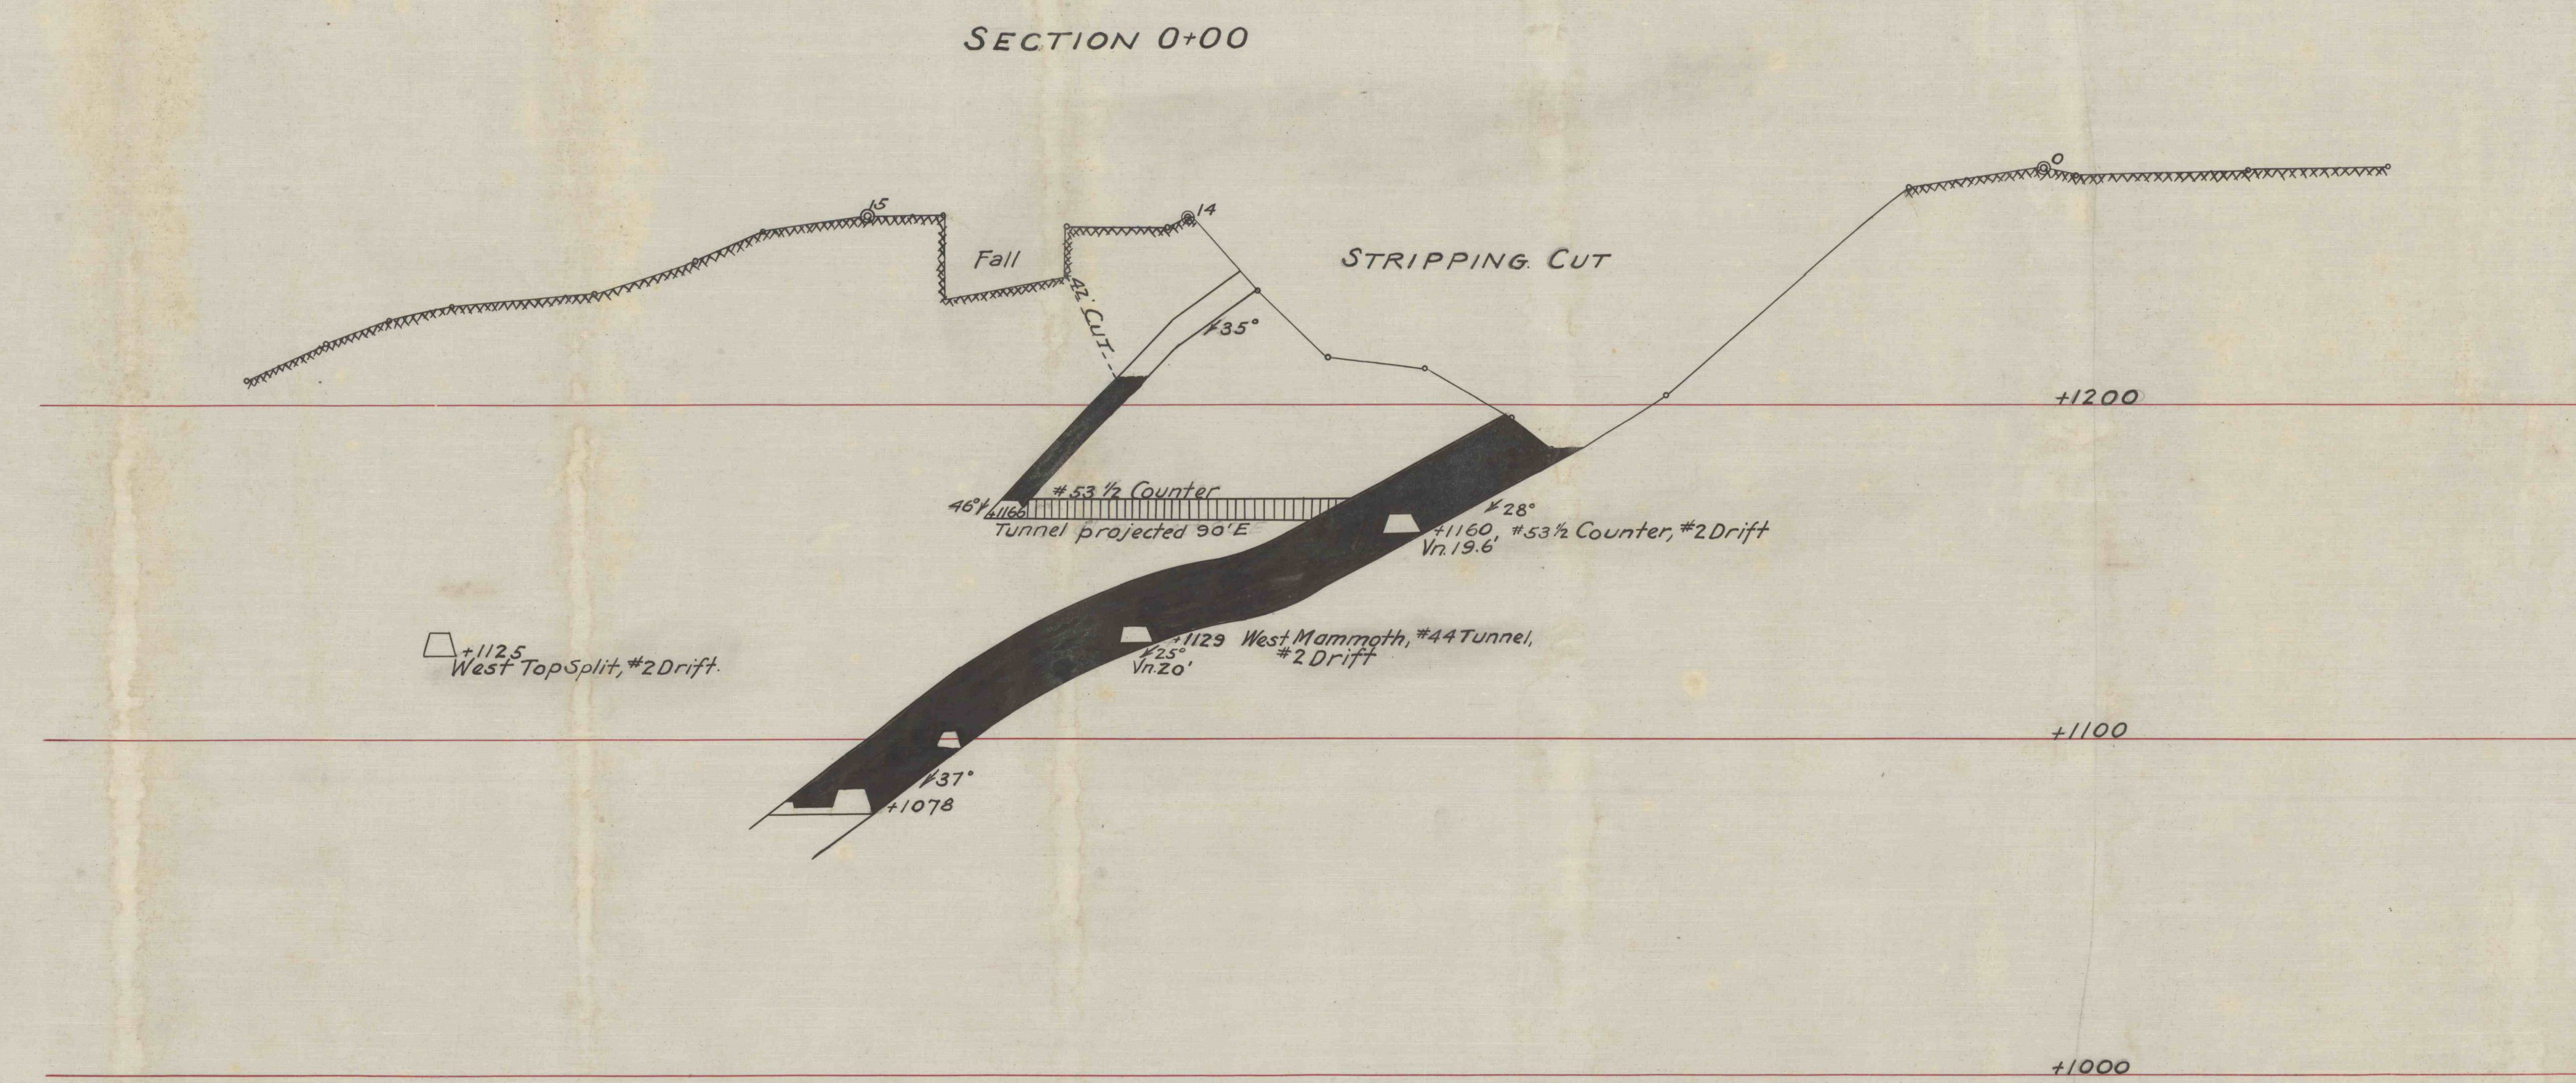

WILLIAM PENN COLLIERY
 Sections showing Top Split of Mammoth Bed
 for Proposed Stripping at No. 3 West Stripping

Scale 1 inch = 40 feet
 Pottsville, Pa.
 December 2, 1916.
 James Archbald,
 MINING ENGINEER & AGENT GIRARD ESTATE.