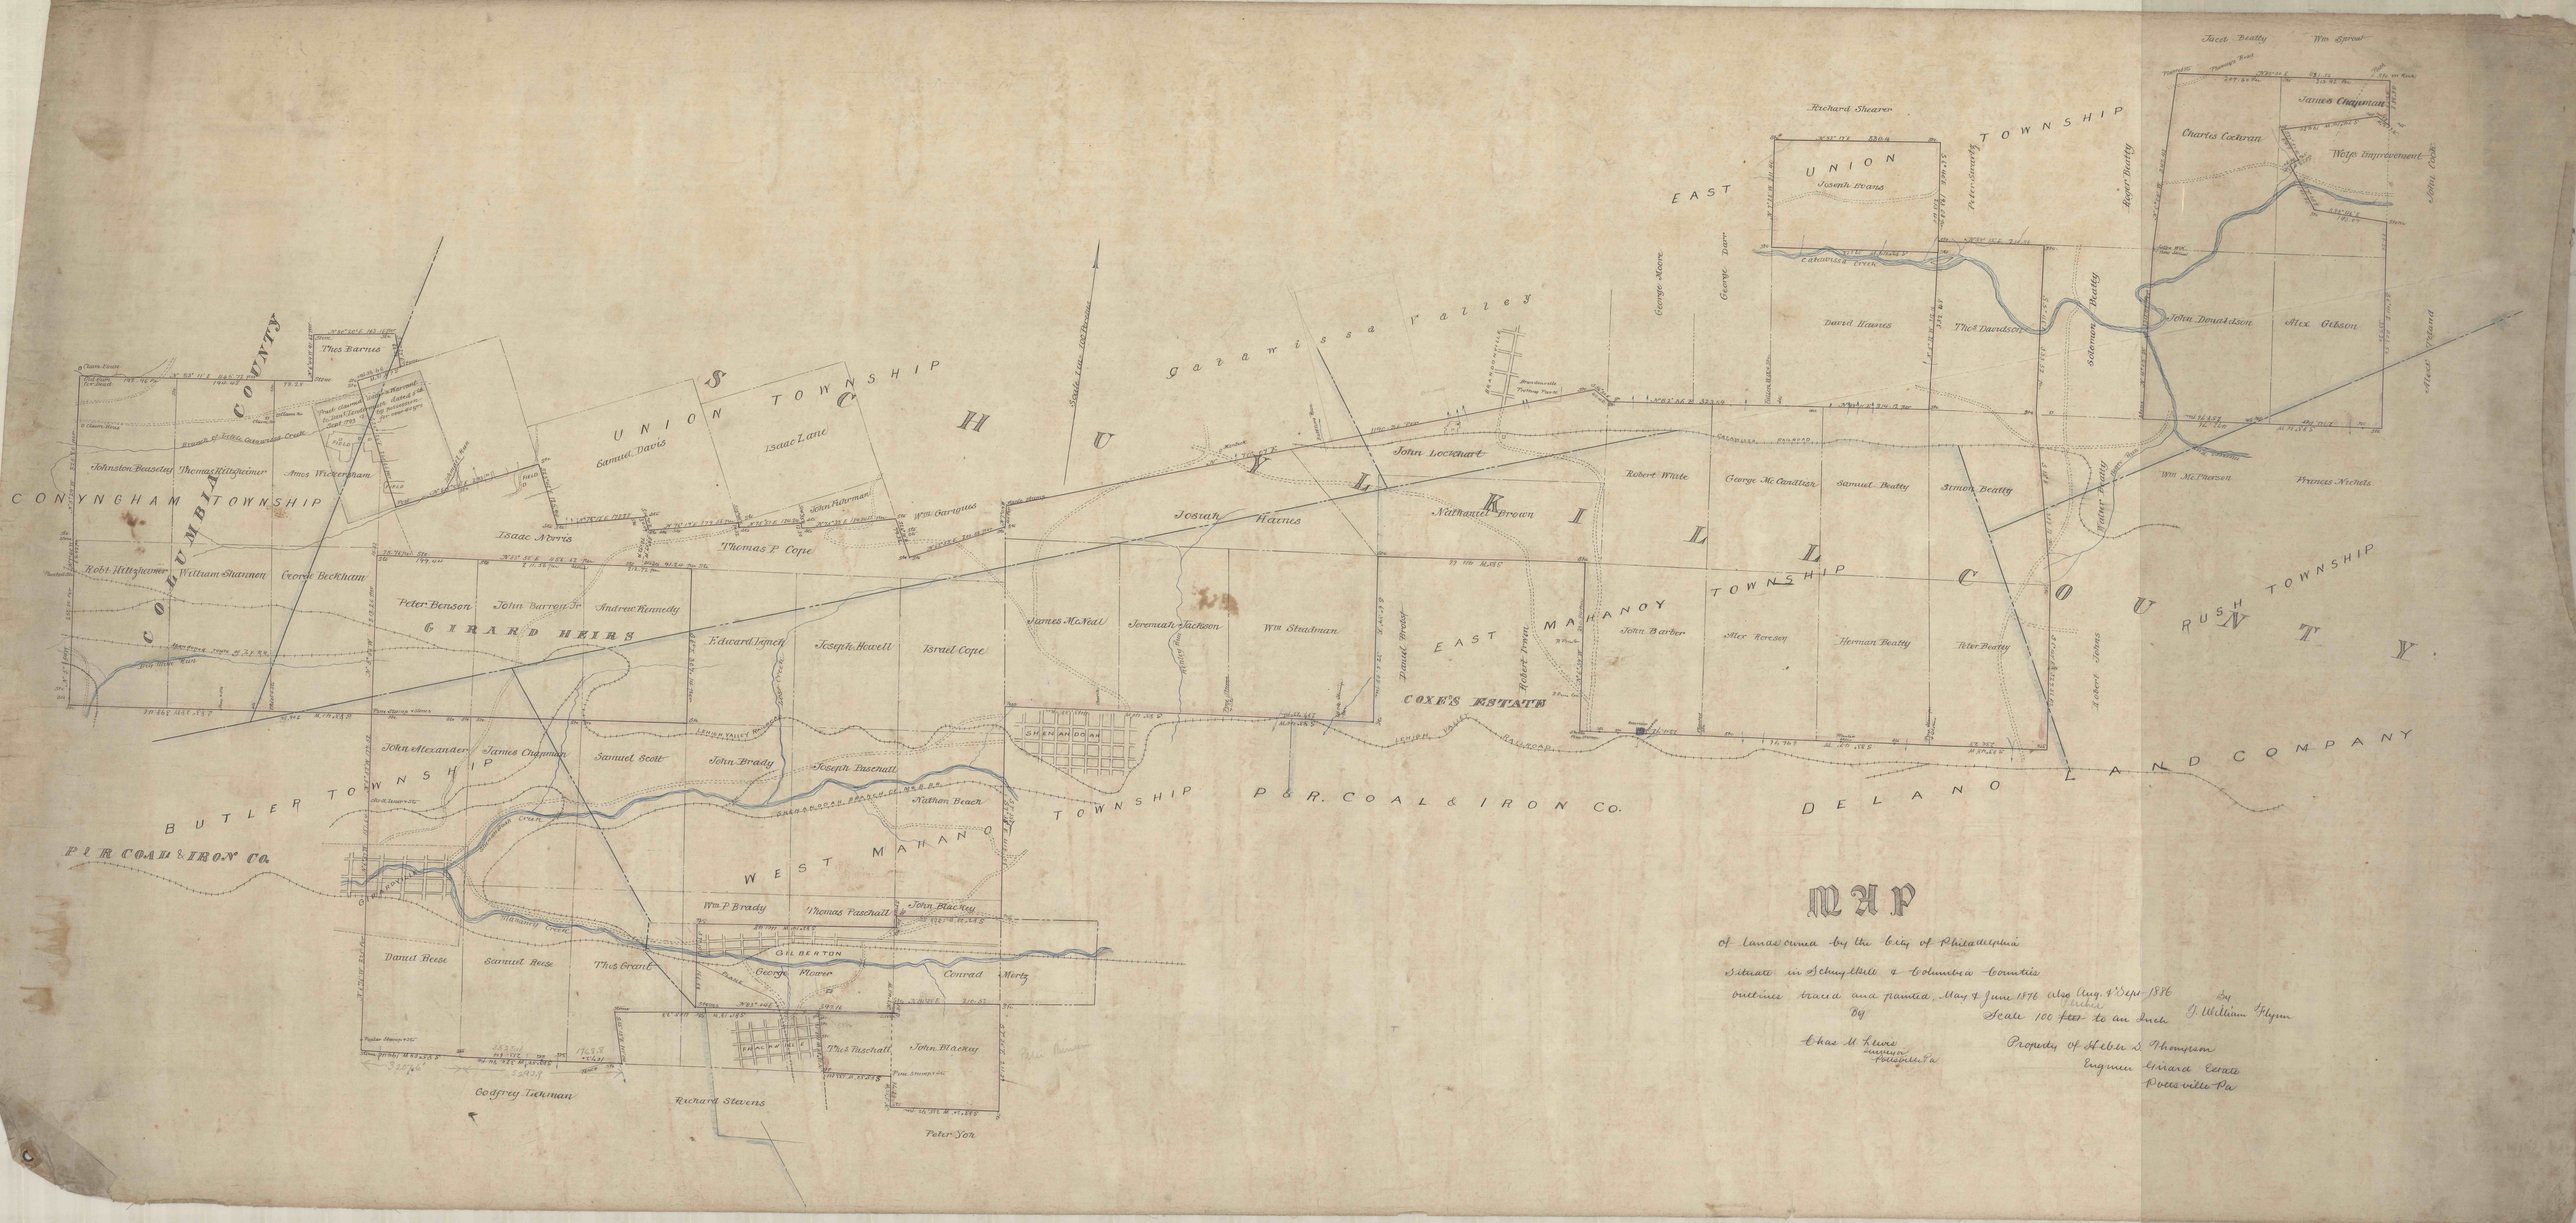
MAP
of Lansdowne by the City of Philadelphia
Situate in Schuylkill & Columbia Counties
outlines traced and painted, May & June 1876 also Aug. & Sept. 1876
by
Chas M Lewis
Philadelphia Pa
Scale 100 feet to an Inch
Property of Heber S Thompson
Engineer Girard Estate
Pottsville Pa
By
J. William Hyam
COLUMBIA COUNTY
SCHUYLKILL COUNTY
CONYNGHAM TOWNSHIP
UNION TOWNSHIP
EAST UNION TOWNSHIP
EAST MAHANOY TOWNSHIP
RUSH TOWNSHIP
BUTLER TOWNSHIP
WEST MAHANOY TOWNSHIP
GIRARD HEIRS
COXE'S ESTATE
P & R COAL & IRON Co.
DELANO LAND COMPANY
Garrisa valley
SHENANDOAH
GILBERTON
Thos Barnes
Johnston Beaseley
Thomas Hitzgeimer
Ames Wickersham
Robt Hitzgeimer
William Shannon
George Beckham
Samuel Davis
Isaac Lane
Isaac Morris
Thomas P. Cope
John Fisherman
Wm Garrigues
Peter Benson
John Barrett Jr.
Andrew Kennedy
Edward Lemen
Joseph Howell
Israel Cope
John Alexander
James Chapman
Samuel Scott
John Brady
Joseph Paschall
Nathan Beach
Wm P. Brady
Thomas Paschall
John Blackney
Daniel Reese
Samuel Reese
Thos Grant
George Flower
Conrad Mertz
Thos Paschall
John Blackney
Godfrey Lorman
Richard Stevens
Peter Son
Josiah Haines
James McNeal
Jeremiah Jackson
Wm Steadman
John Lochhart
Nathaniel Brown
Robert White
George McCandlish
Samuel Beatty
Simon Beatty
John Barber
Alex Reesey
Herman Beatty
Peter Beatty
Richard Shearer
UNION
Joseph Evans
David Haines
Thos Davidson
Charles Cochran
James Chapman
Wolfs Improvement
John Donaldson
Alex Gibson
Wm McPherson
Francis Nichols
Jacob Beatty
Wm Sproat
George Moore
George Darr
Peter Smarty
Roger Beatty
Solomon Beatty
Robert Jones
Robert Irwin
Daniel Brosky
Robert Poland
John Cook