




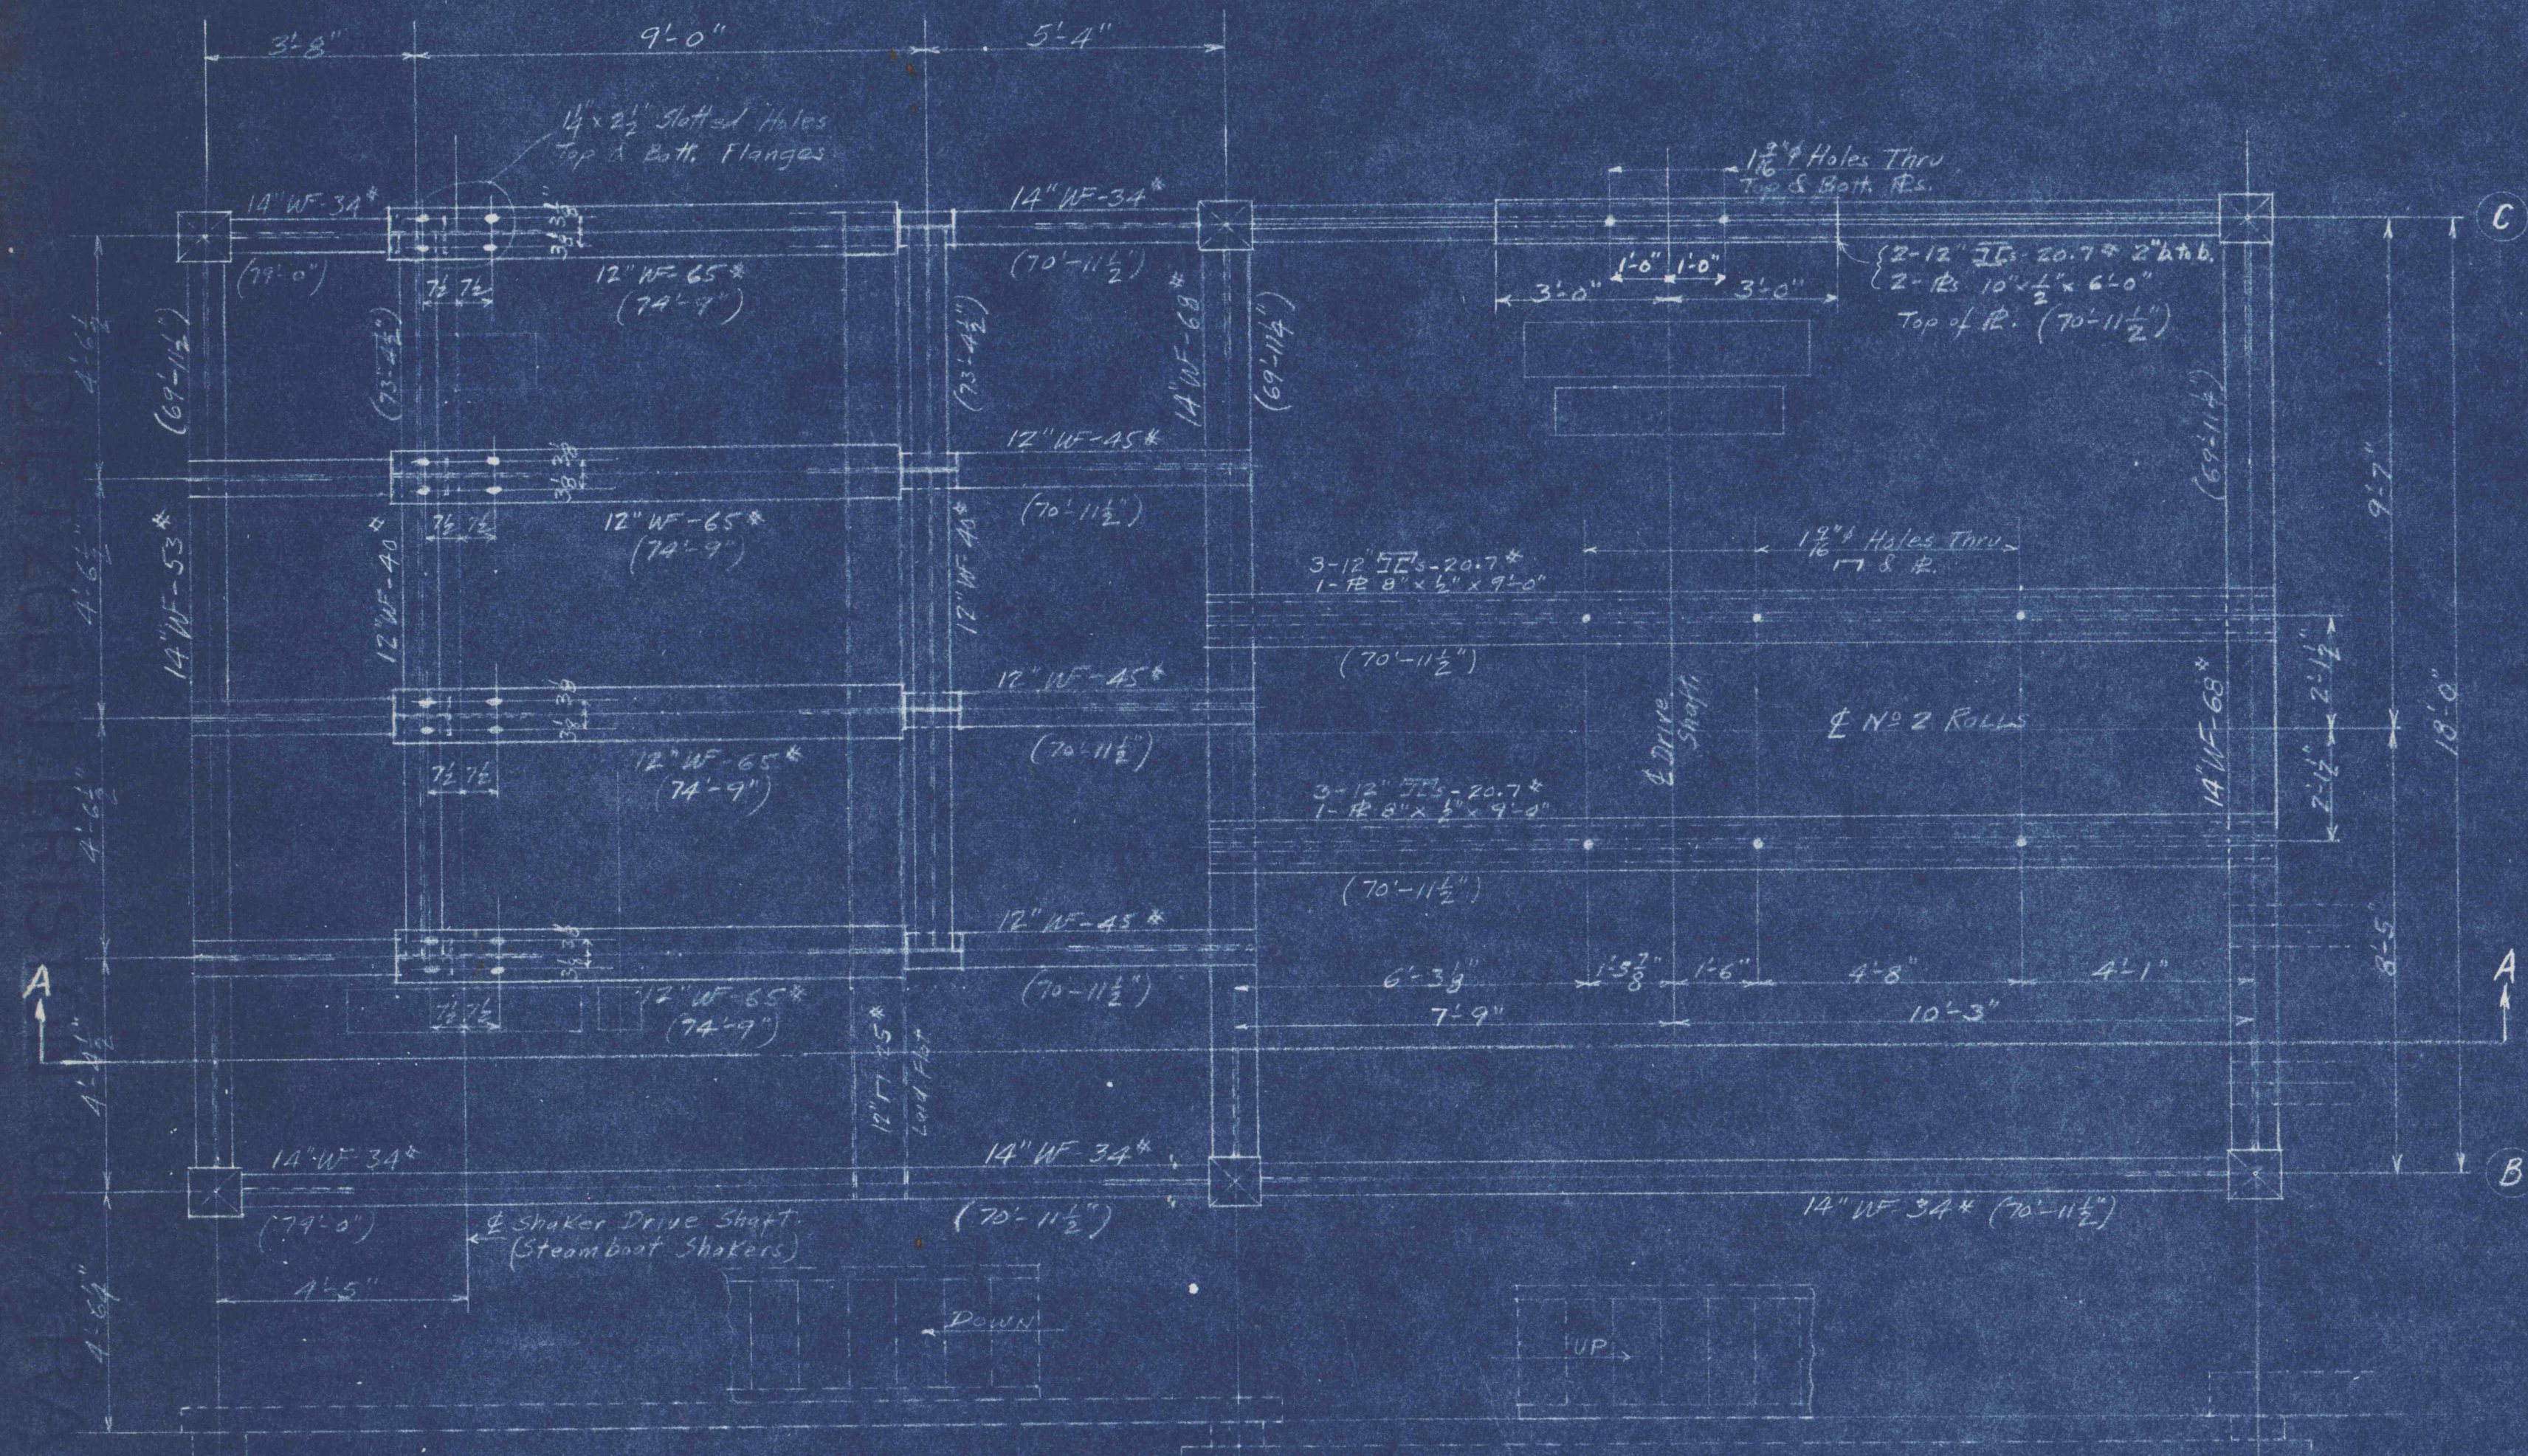


PLAN-STEAMBOAT SHAKER & NO. 2 ROLL DRIVE - ELEV. 69'-11 1/2" TO 79'-0"

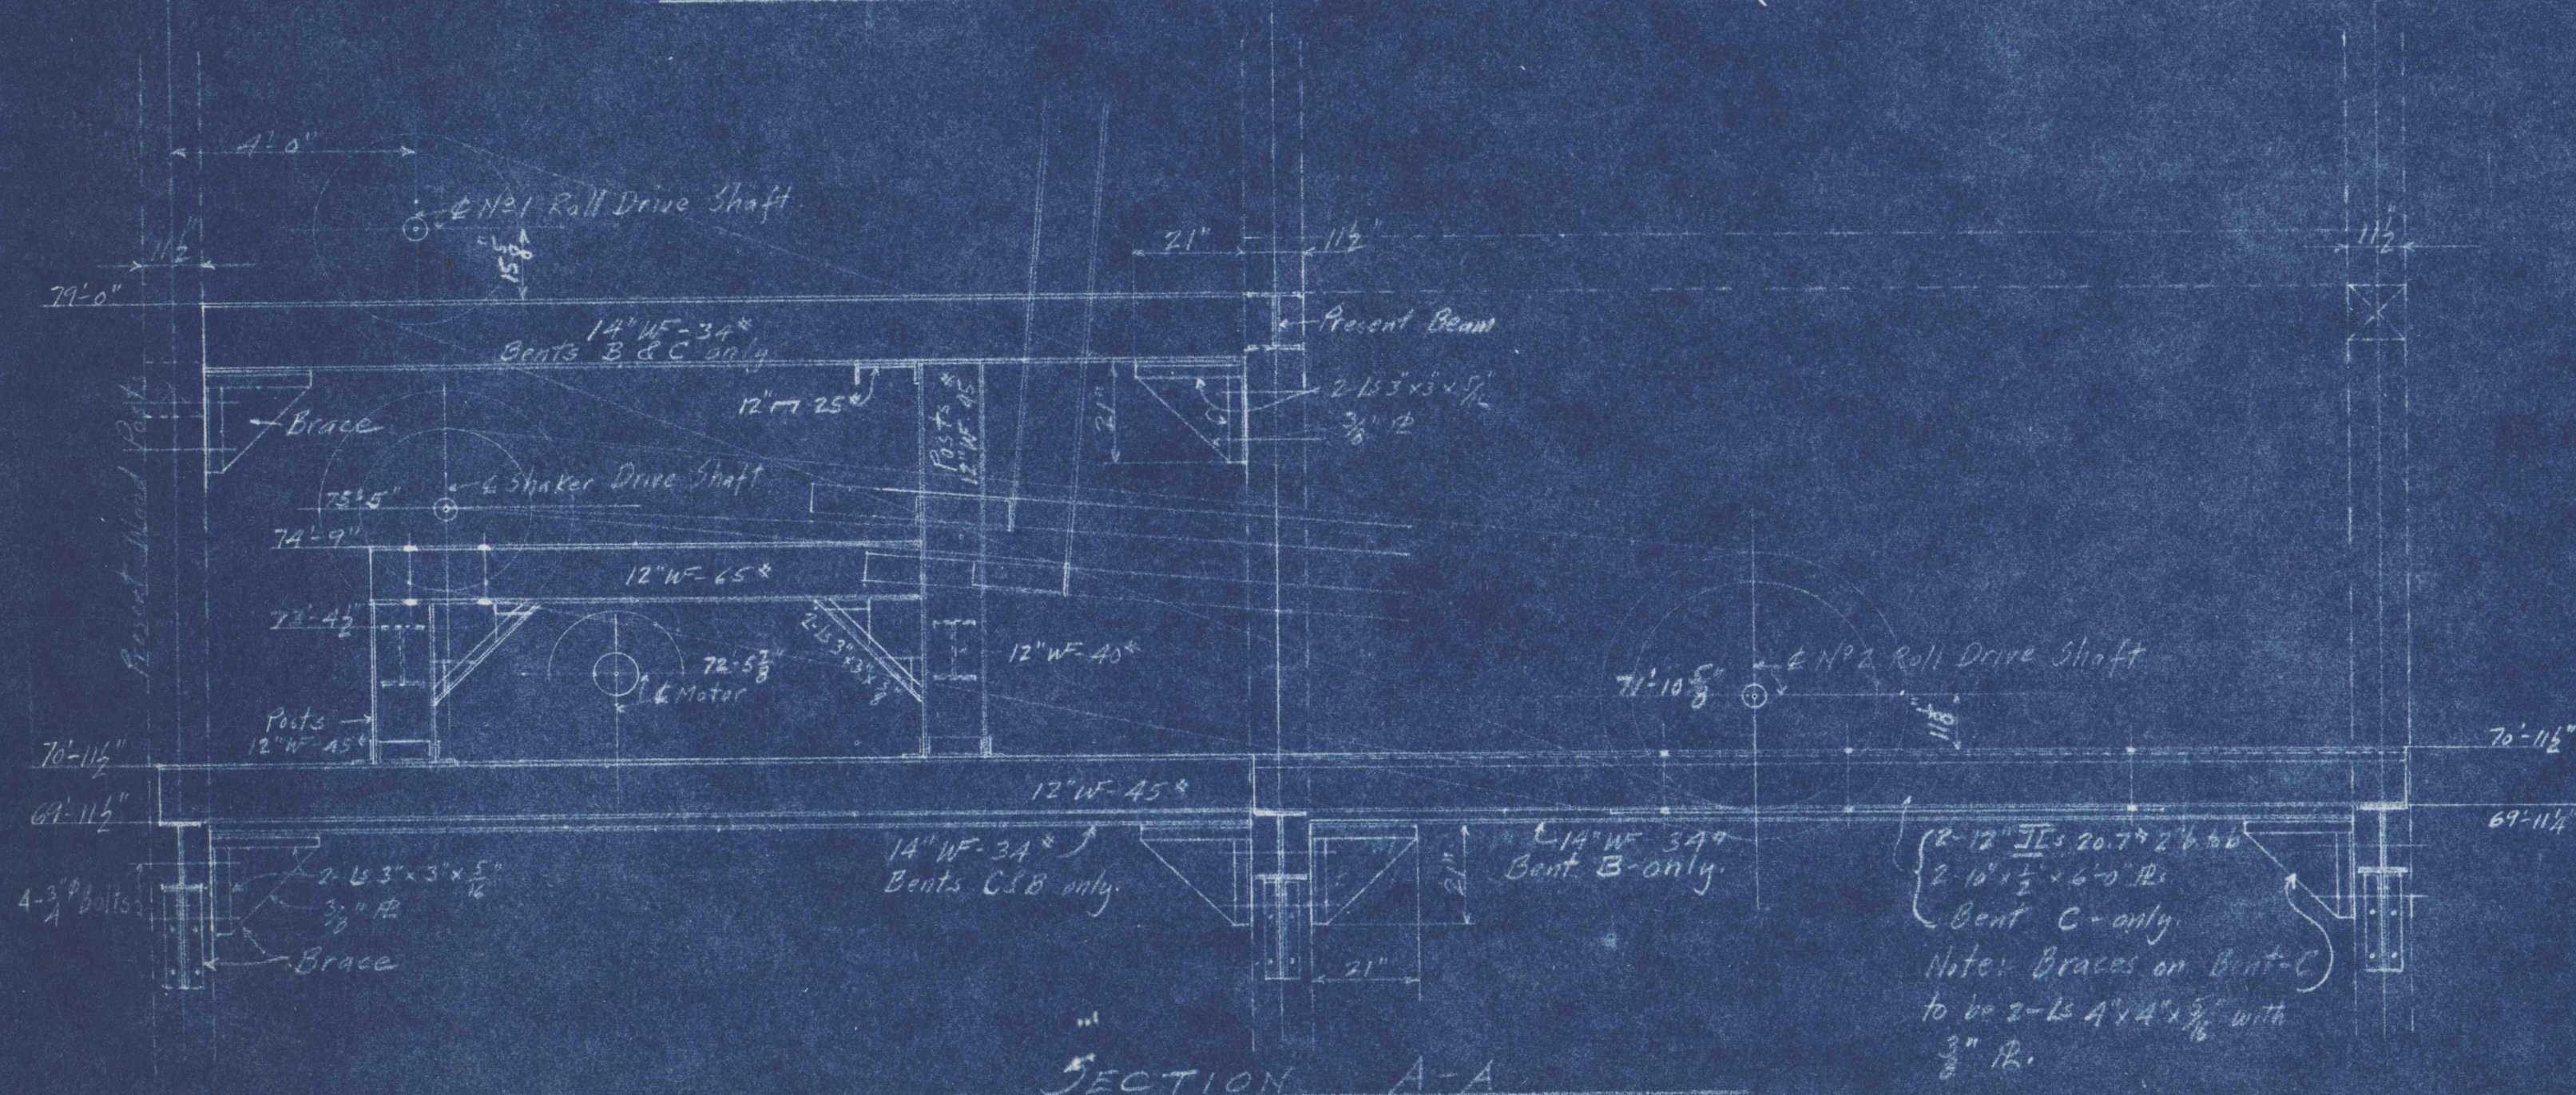

SECTION A-A

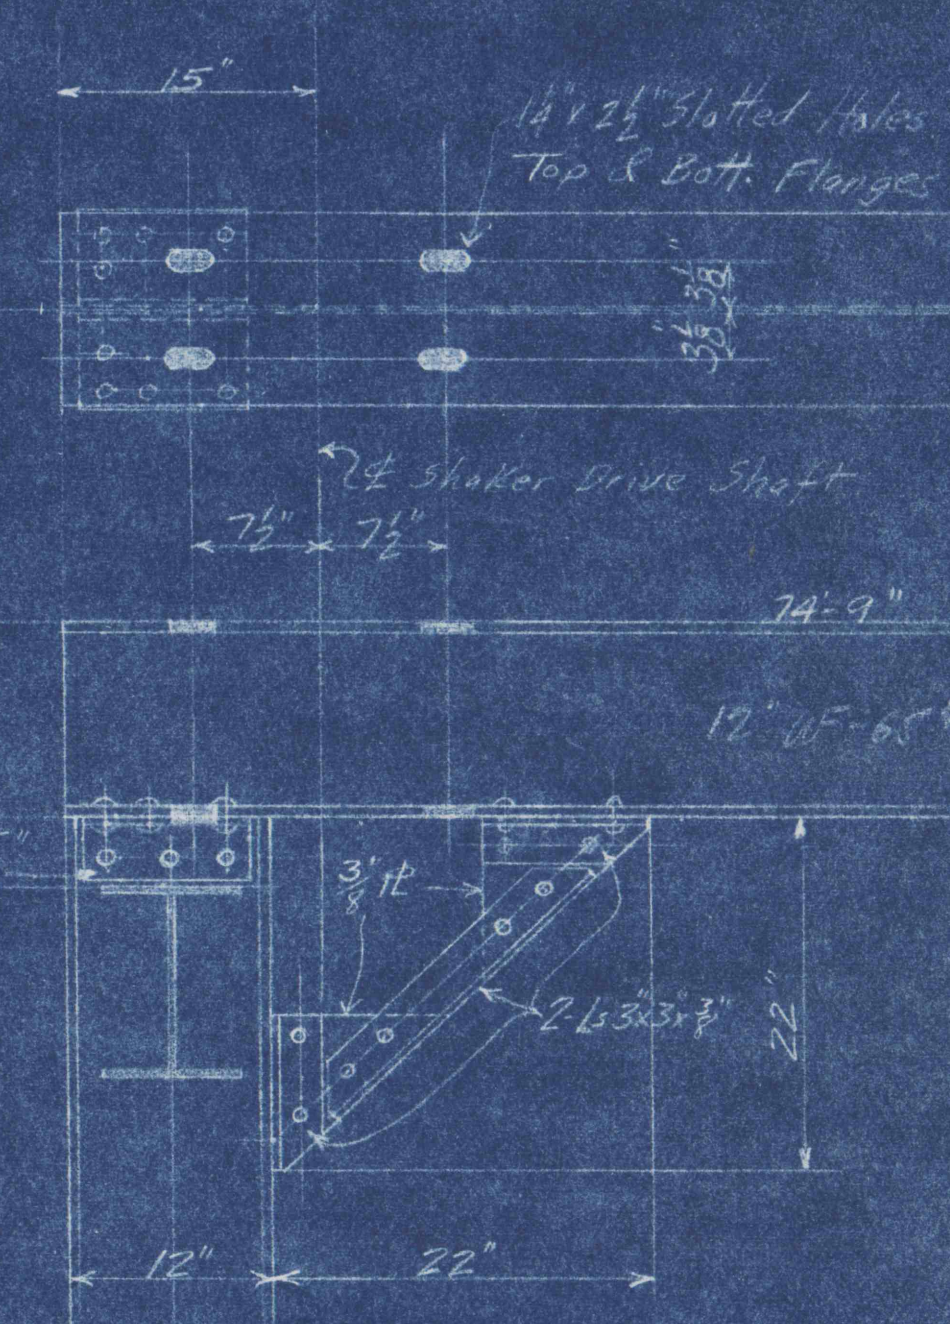

DETAIL SHAKER SHAFT SUPPORT

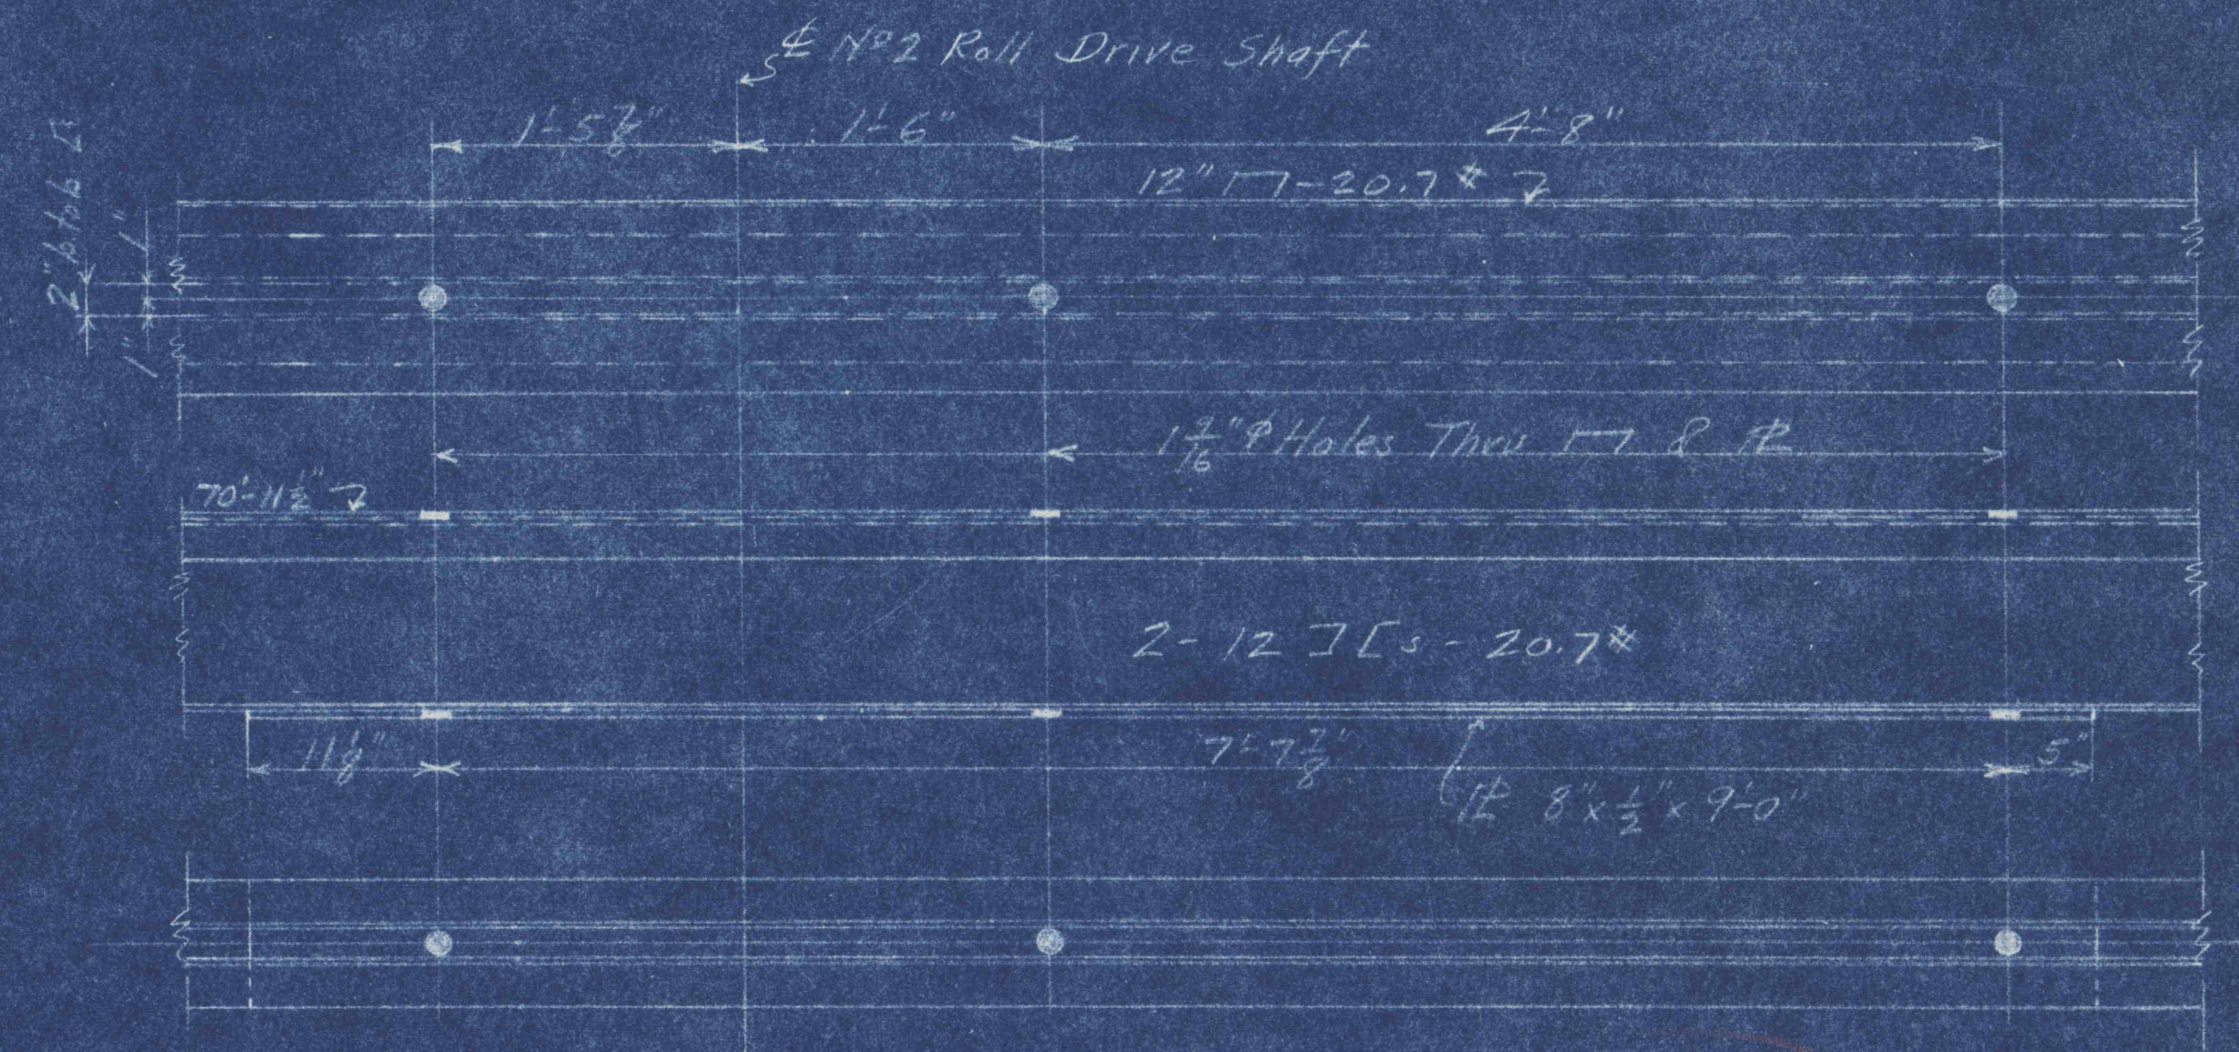

DETAIL NO. 2 ROLL SUPPORT

GENERAL NOTES:
Rivets - 3\"/>

CHANCE BREAKER AT PACER NO. 5	
STEEL SUPPORTS FOR NO. 2 ROLLS	
AND	
STEAMBOAT SHAKER DRIVE	
EAST BEAR RIDGE COLLIERY CO.	
DATE: MAY 7, 1911	SCALE: 3/8\"/>
DRAWN: REVISIONS	CHECKED: DRAWING NO.
	E.S. 5227