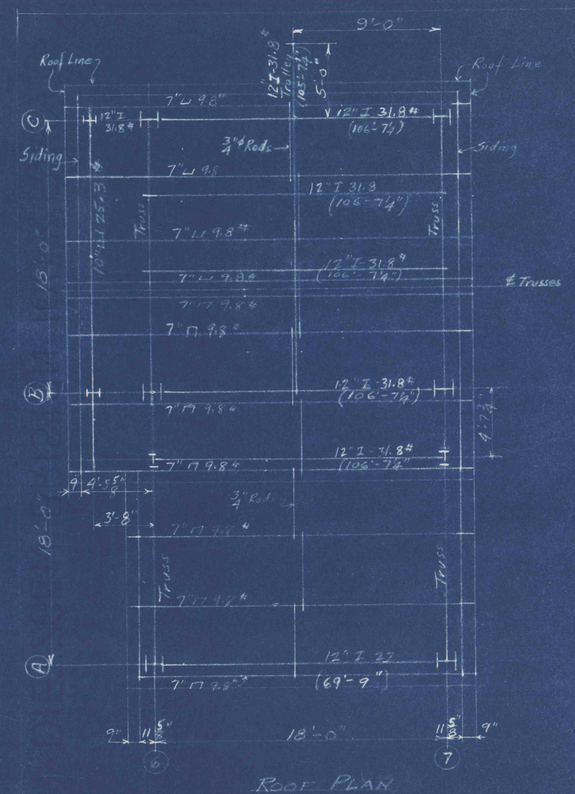

ROOF PLAN

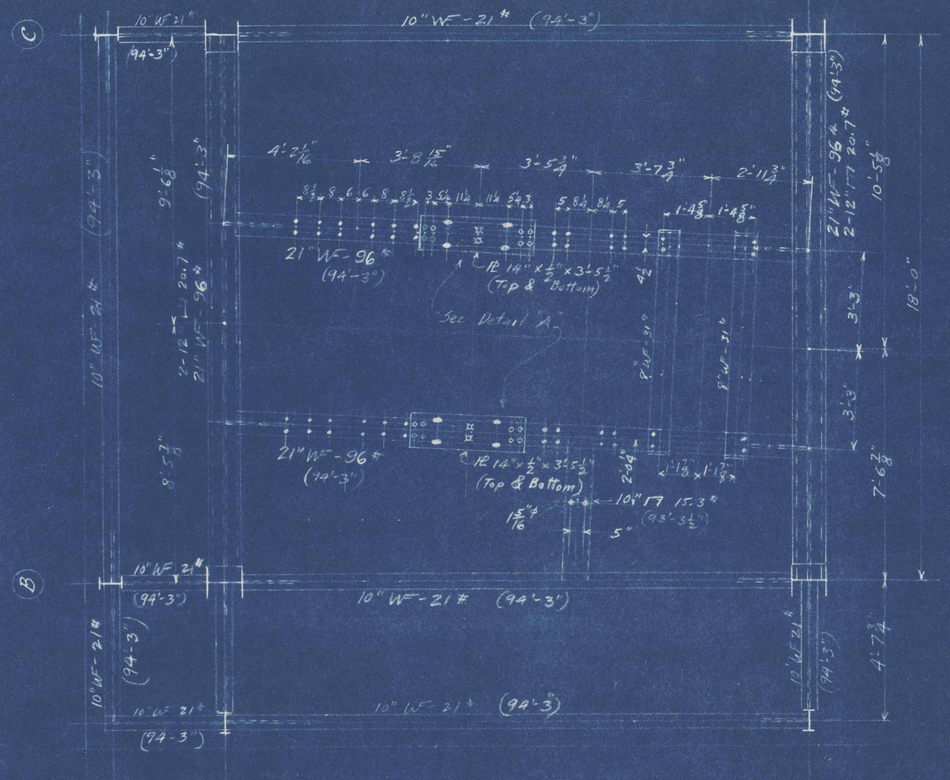

PLAN - MAIN CONVEYOR DRIVE ELEV. 93'-3 1/16" to 94'-3"

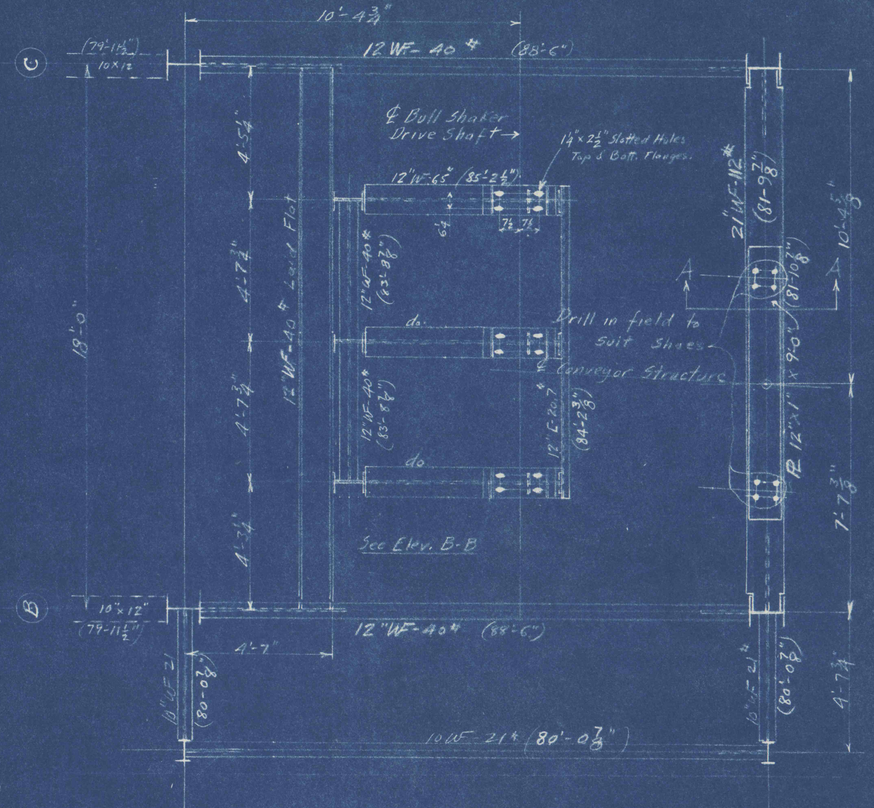

ELEV. 80'-0 7/8" to 88'-6"

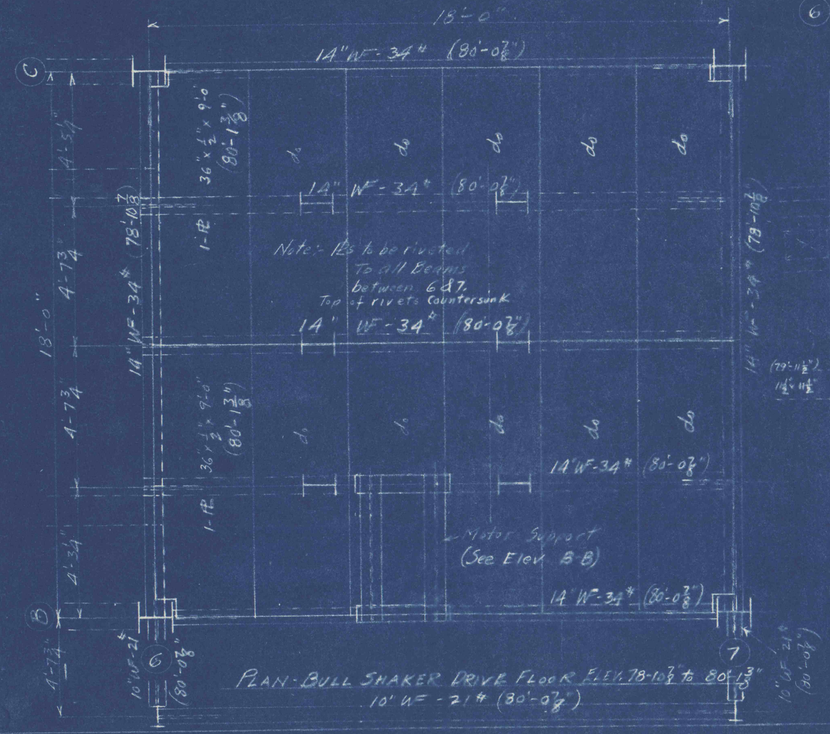

PLAN - BULL SHAKER DRIVE FLOOR ELEV. 78-10 7/8 to 80-1 3/8"

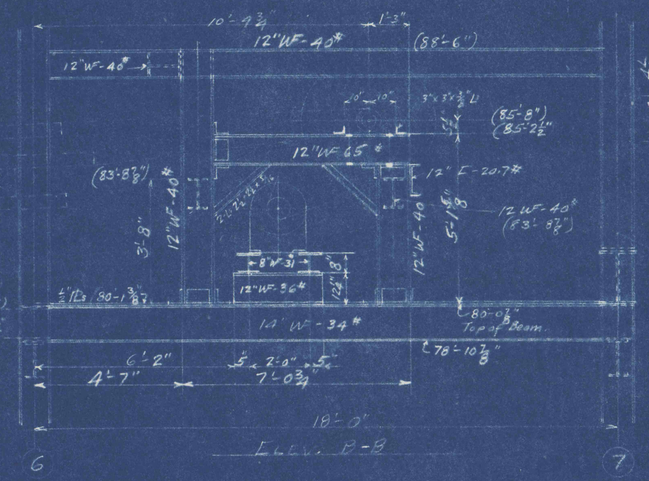

ELEV. B-B

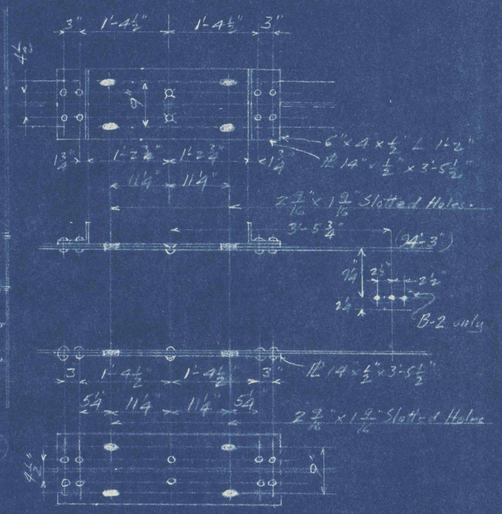

DETAIL A

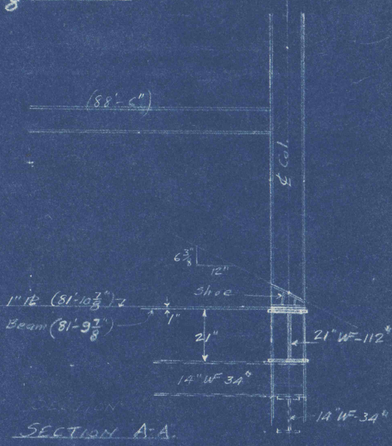

SECTION A-A

GENERAL NOTES:
RIVETS - 3/4" ϕ
OPEN HOLES - 13/16" UNLESS NOTED.

CHANGE BREAKER AT PACKER No. 5 STEEL FLOOR & ROOF PLANS ELEV. 78'-10 7/8" to 106'-7 1/4" BENTS 6 & 7 EAST BEAR RIDGE COLLIERY CO.	
DATE: MAR. 28, 1947	SCALE: 3/16" & 3/8" = 1 FT
DRAWN:	CHECKED:
REVISIONS: 4/29/47 - Bull Shaker Drive Support Elevations.	DRAWING No. E.S. 5220