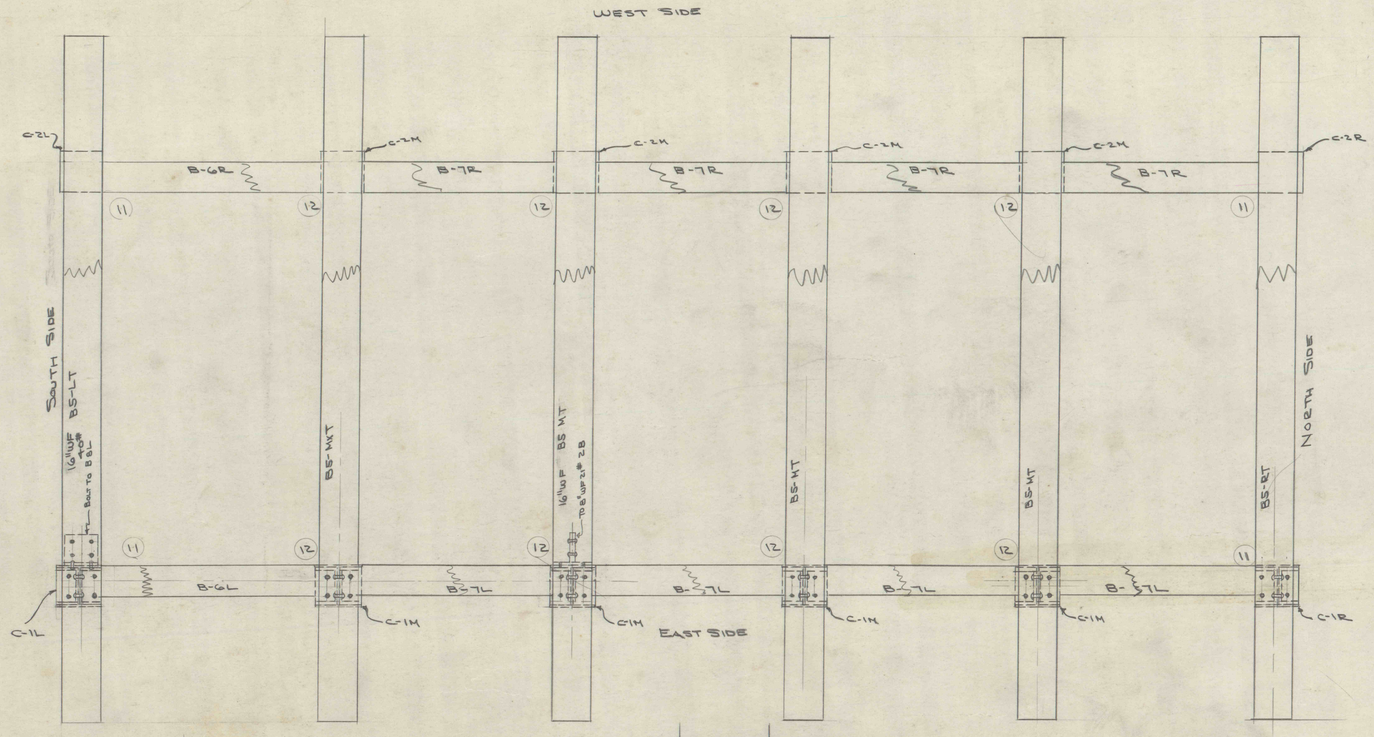

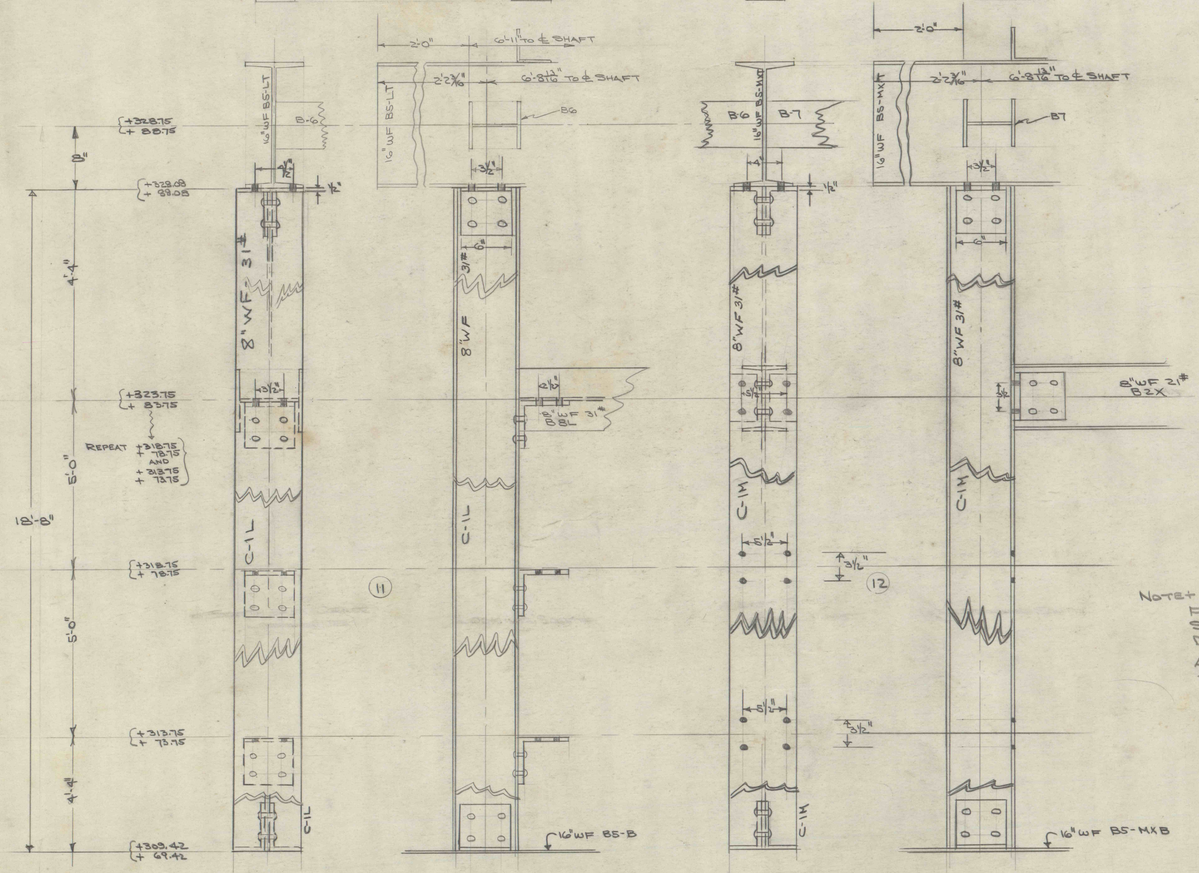

NOTE+

FASTENINGS TO BE SO ARRANGED SO THAT ALL BOLTING CAN BE DONE FROM INSIDE OF SHAFT

ALL FIELD CONNECTIONS TO BE 3/4" BOLTS WITH LOCK WASHERS

ALL STEEL TO HAVE ONE SHOP COAT OF RED LEAD & OIL

PACKER No. 5 SHAFT
PLAN 4-D
STEEL DIAGRAM SCALE 1" = 1'0"
1/2" = 1'0"

GIRARD ESTATE MAP No. 109 BOX No. 39