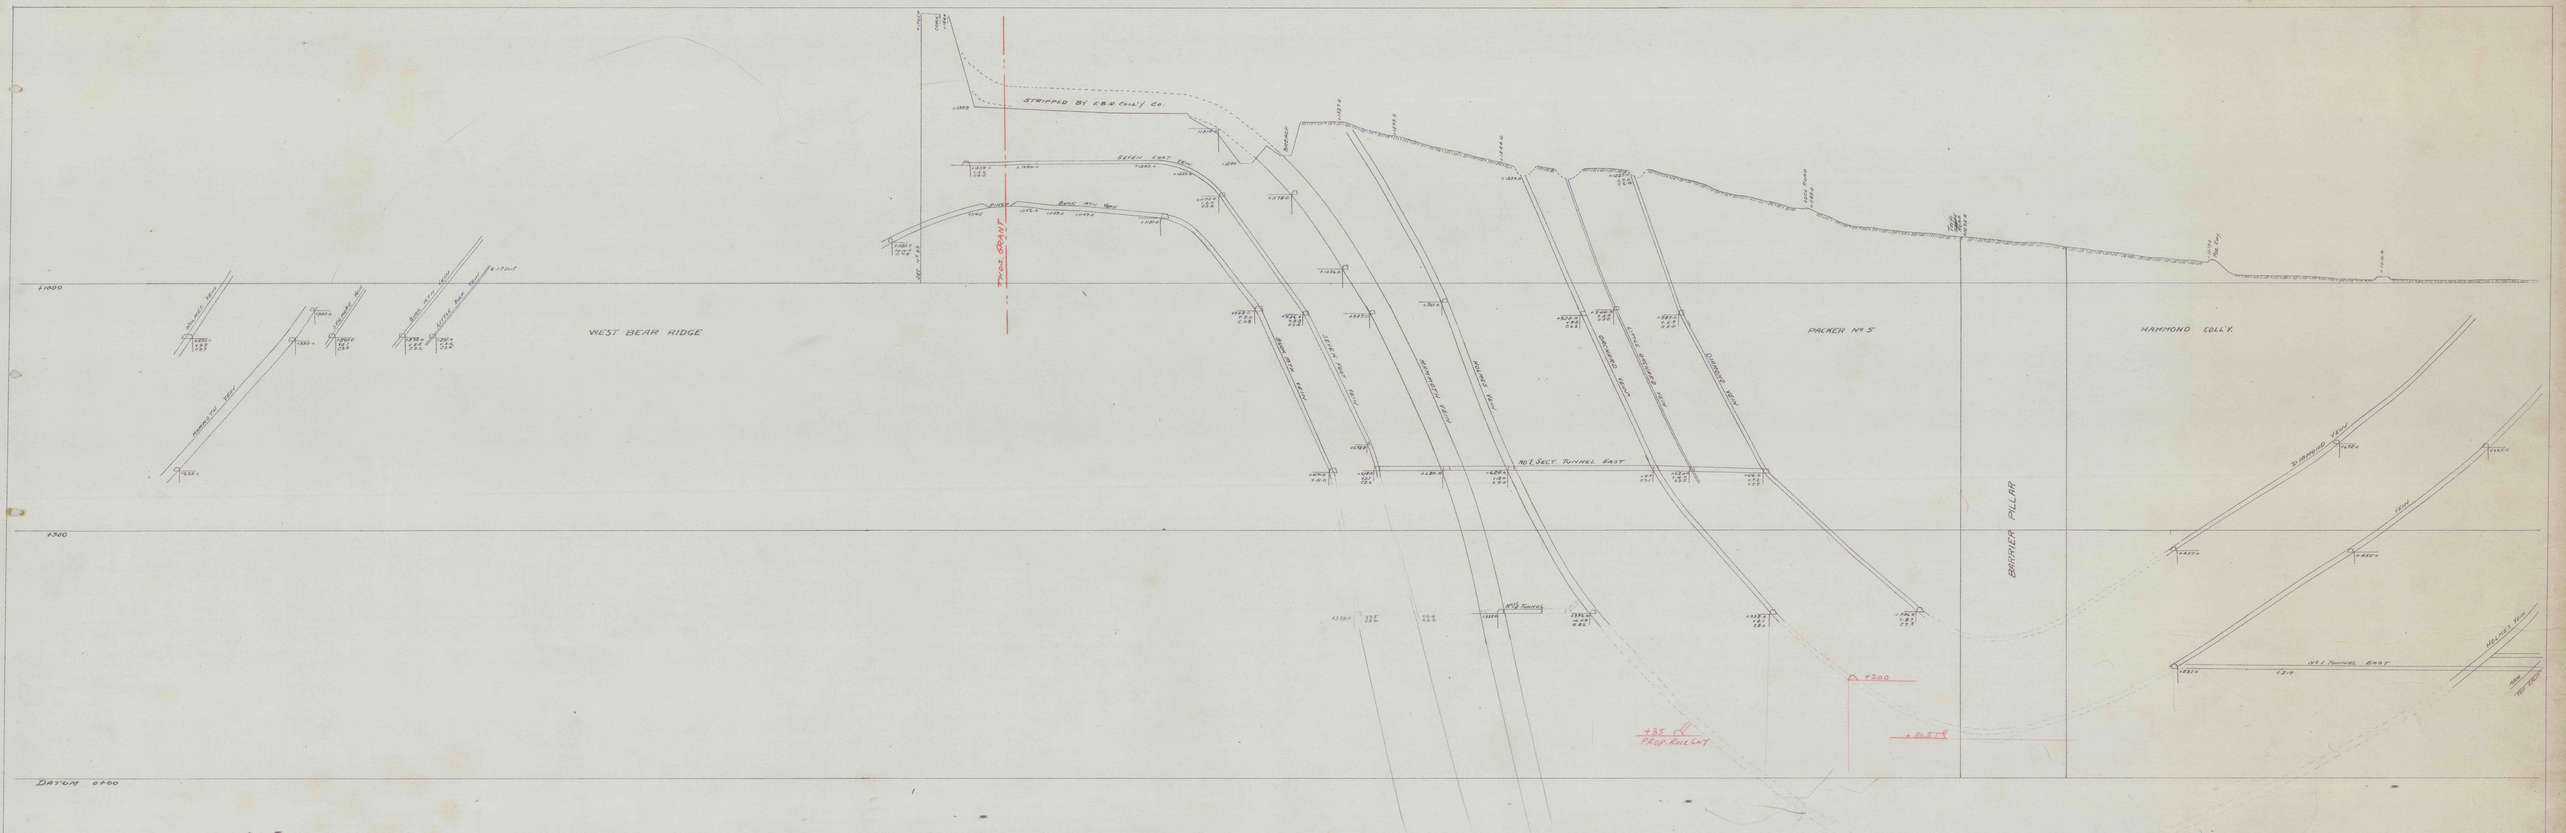

SECTION LINE L (LOOKING WEST)
THROUGH NO 2 SECTIONAL TUNNEL NO 2 LEVEL
& NO 1½ SECTIONAL TUNNEL NO 3 LEVEL
2635 FEET EAST OF SHAFT

SCALE 1" = 100 FT.

L

L