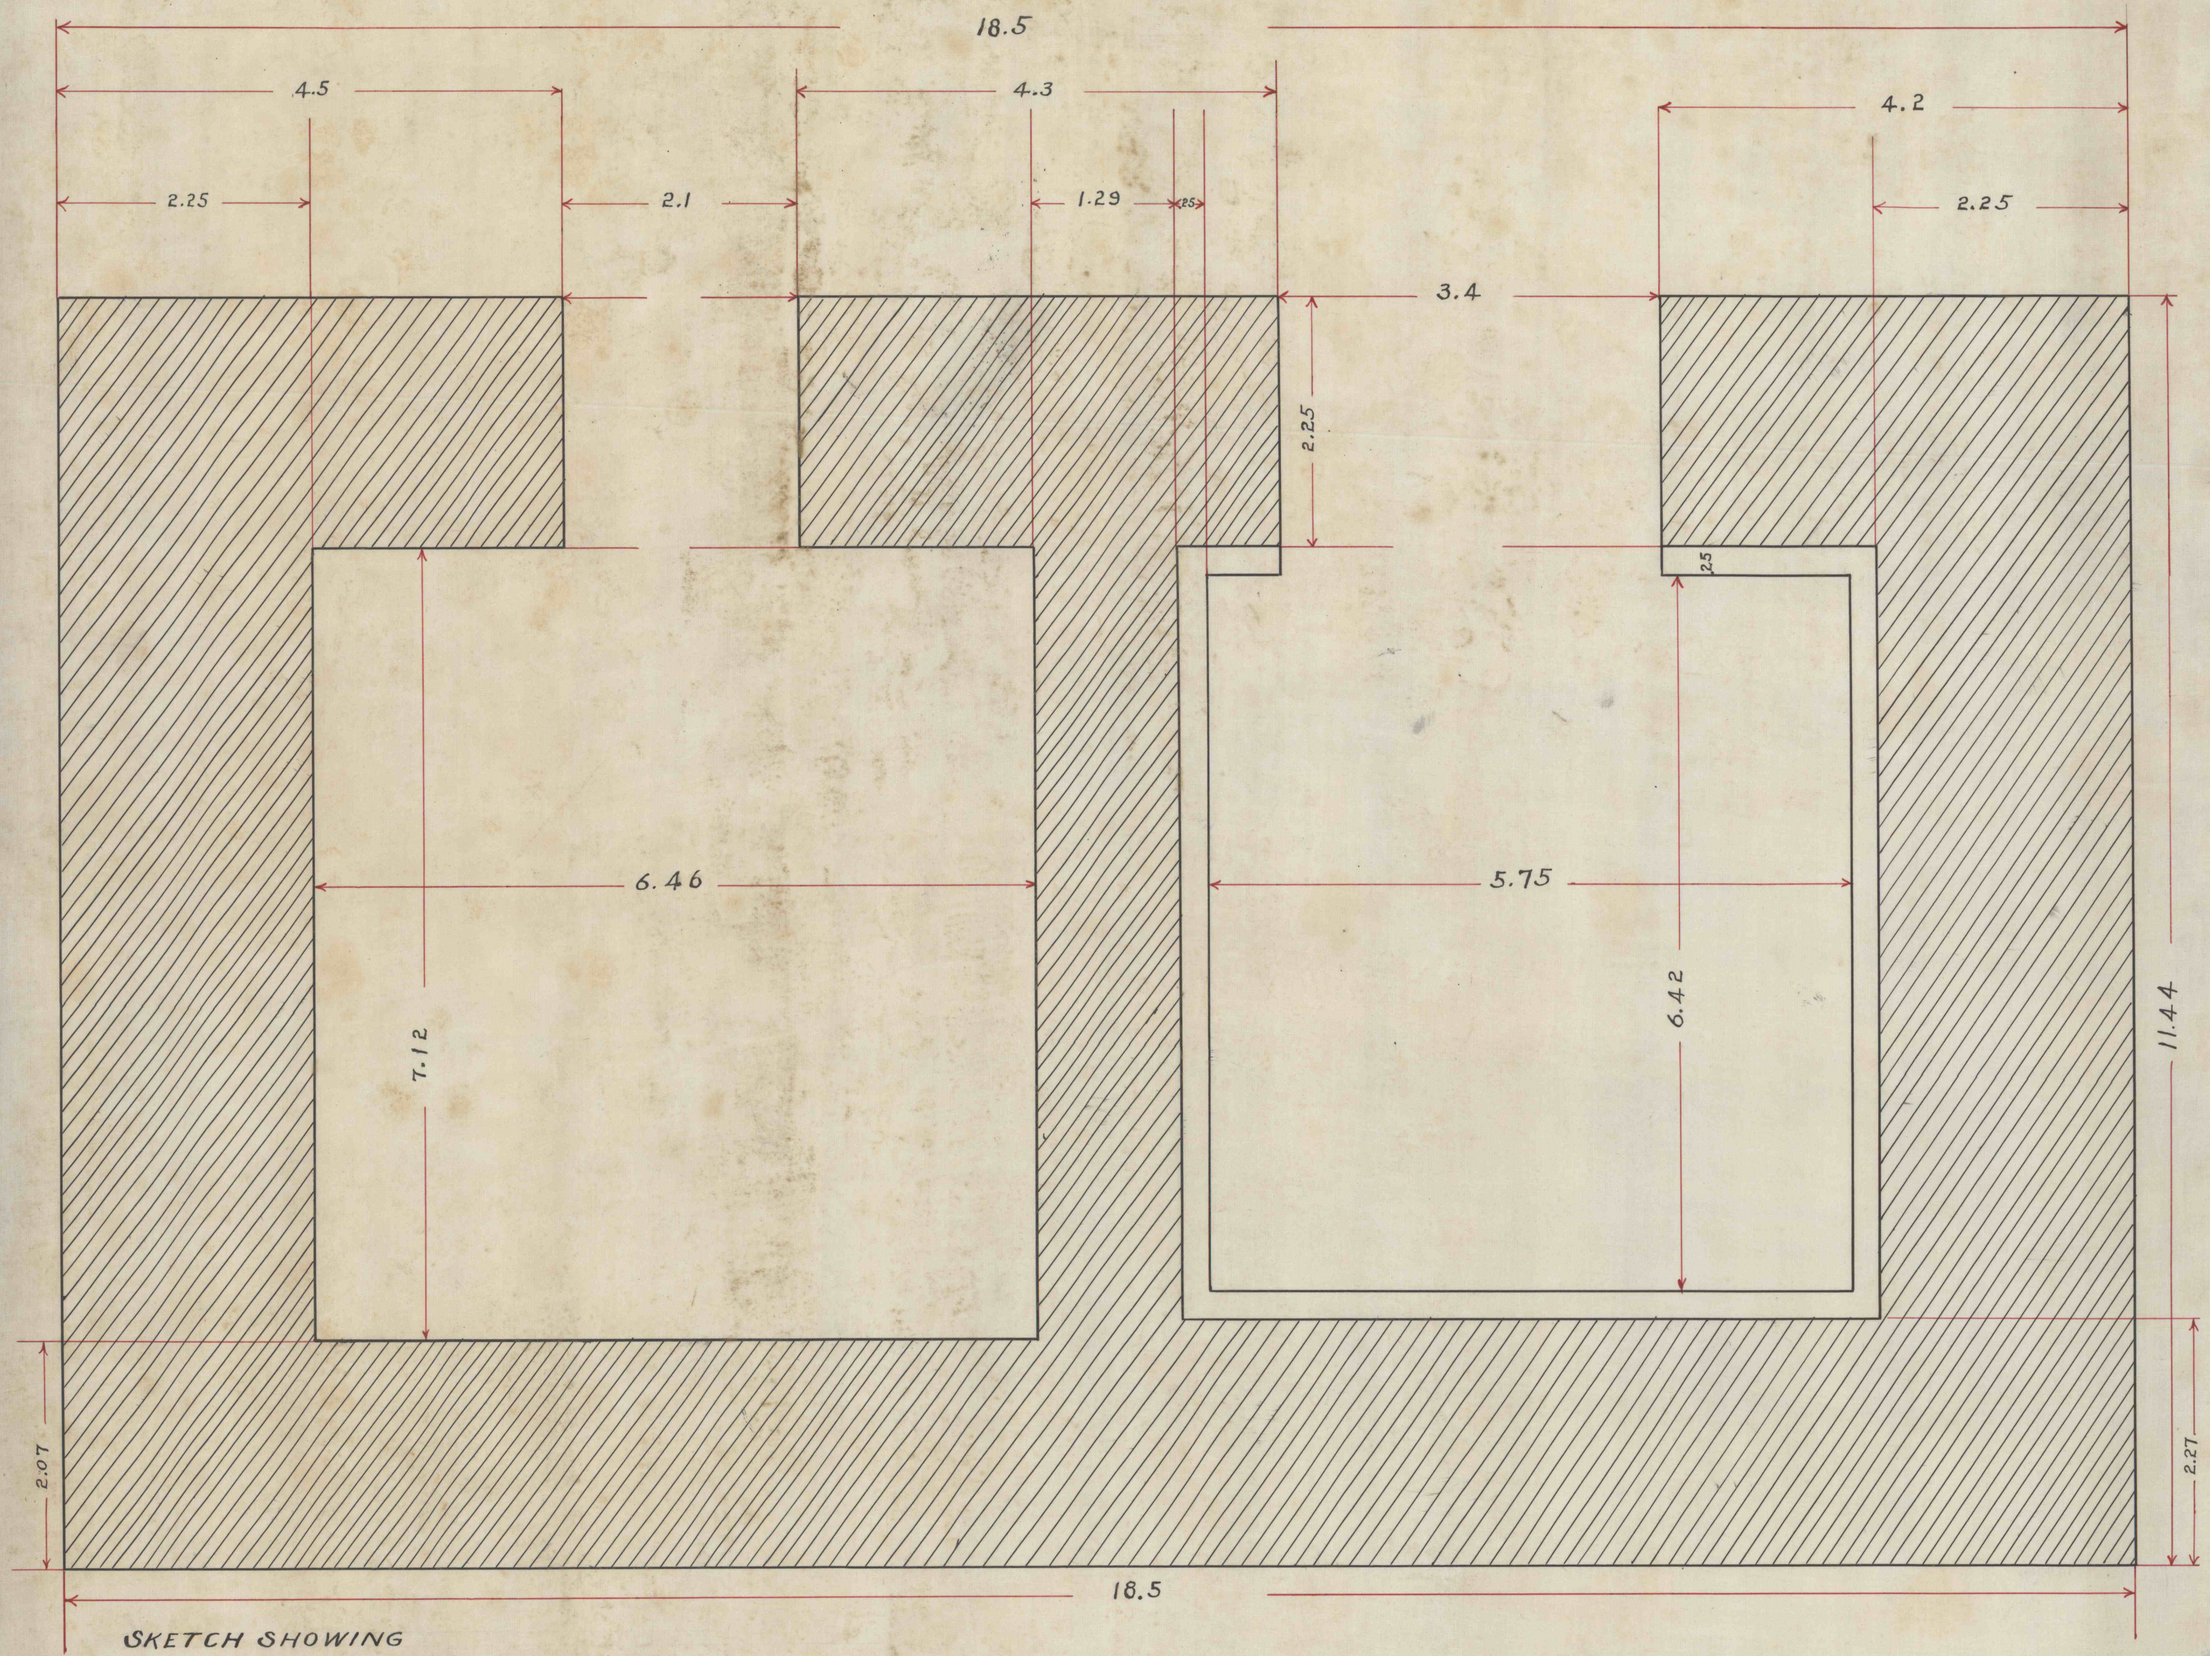

SKETCH SHOWING

OLD VAULTS, MINERS NATIONAL BANK.

THICKNESS OF WALLS, DOORS, &c.

Scale 1 ft. = 1 in. Heber S. Thompson.

Pottsville Pa Sep. 3. 1903.

1305