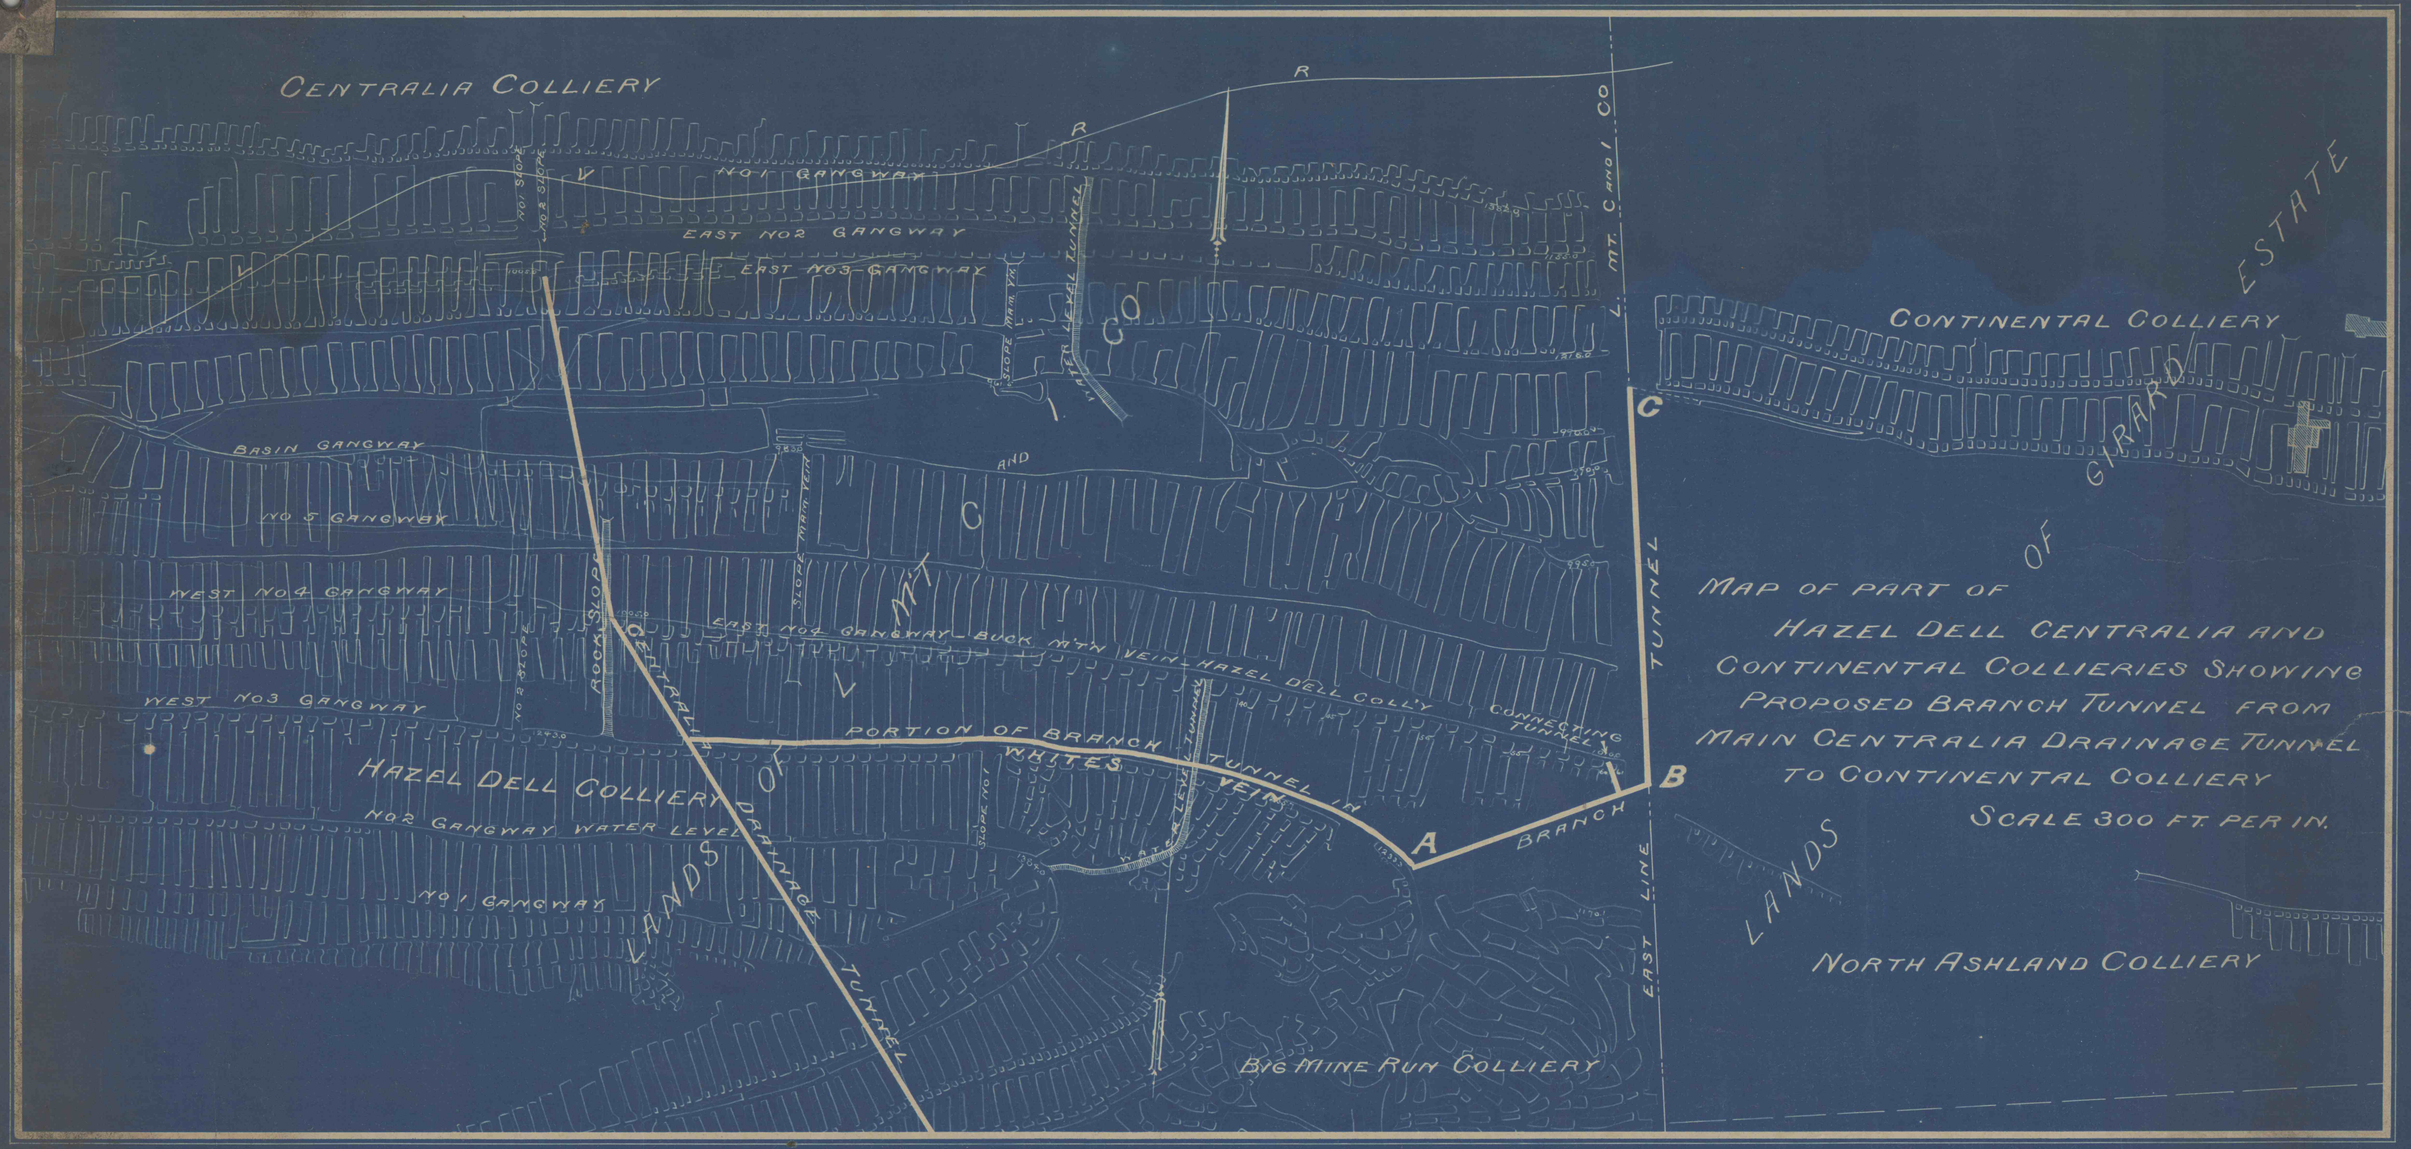
CENTRALIA COLLIERY
NO 1 GANGWAY
EAST NO 2 GANGWAY
EAST NO 3 GANGWAY
NO 1 SLOPE
NO 2 SLOPE
WATER LEVEL TUNNEL
SLOPE MAIN VEIN
MT. CARMEL CO
BASIN GANGWAY
NO 5 GANGWAY
WEST NO 4 GANGWAY
EAST NO 4 GANGWAY - BUCK MTN VEIN - HAZEL DELL COLL'Y
WEST NO 3 GANGWAY
ROCK SLOPE
SLOPE MAIN VEIN
CONNECTING TUNNEL
PORTION OF BRANCH TUNNEL IN WHITES VEIN
HAZEL DELL COLLIERY
NO 2 GANGWAY WATER LEVEL
NO 1 GANGWAY
SLOPE NO 1
WATER LEVEL TUNNEL
LANDS OF CENTRALIA DRAINAGE TUNNEL
BIG MINE RUN COLLIERY
EAST LINE
BRANCH TUNNEL
A
B
C
CONTINENTAL COLLIERY
LANDS OF GIRARD ESTATE
NORTH ASHLAND COLLIERY
MAP OF PART OF
HAZEL DELL CENTRALIA AND
CONTINENTAL COLLIERIES SHOWING
PROPOSED BRANCH TUNNEL FROM
MAIN CENTRALIA DRAINAGE TUNNEL
TO CONTINENTAL COLLIERY
SCALE 300 FT. PER IN.