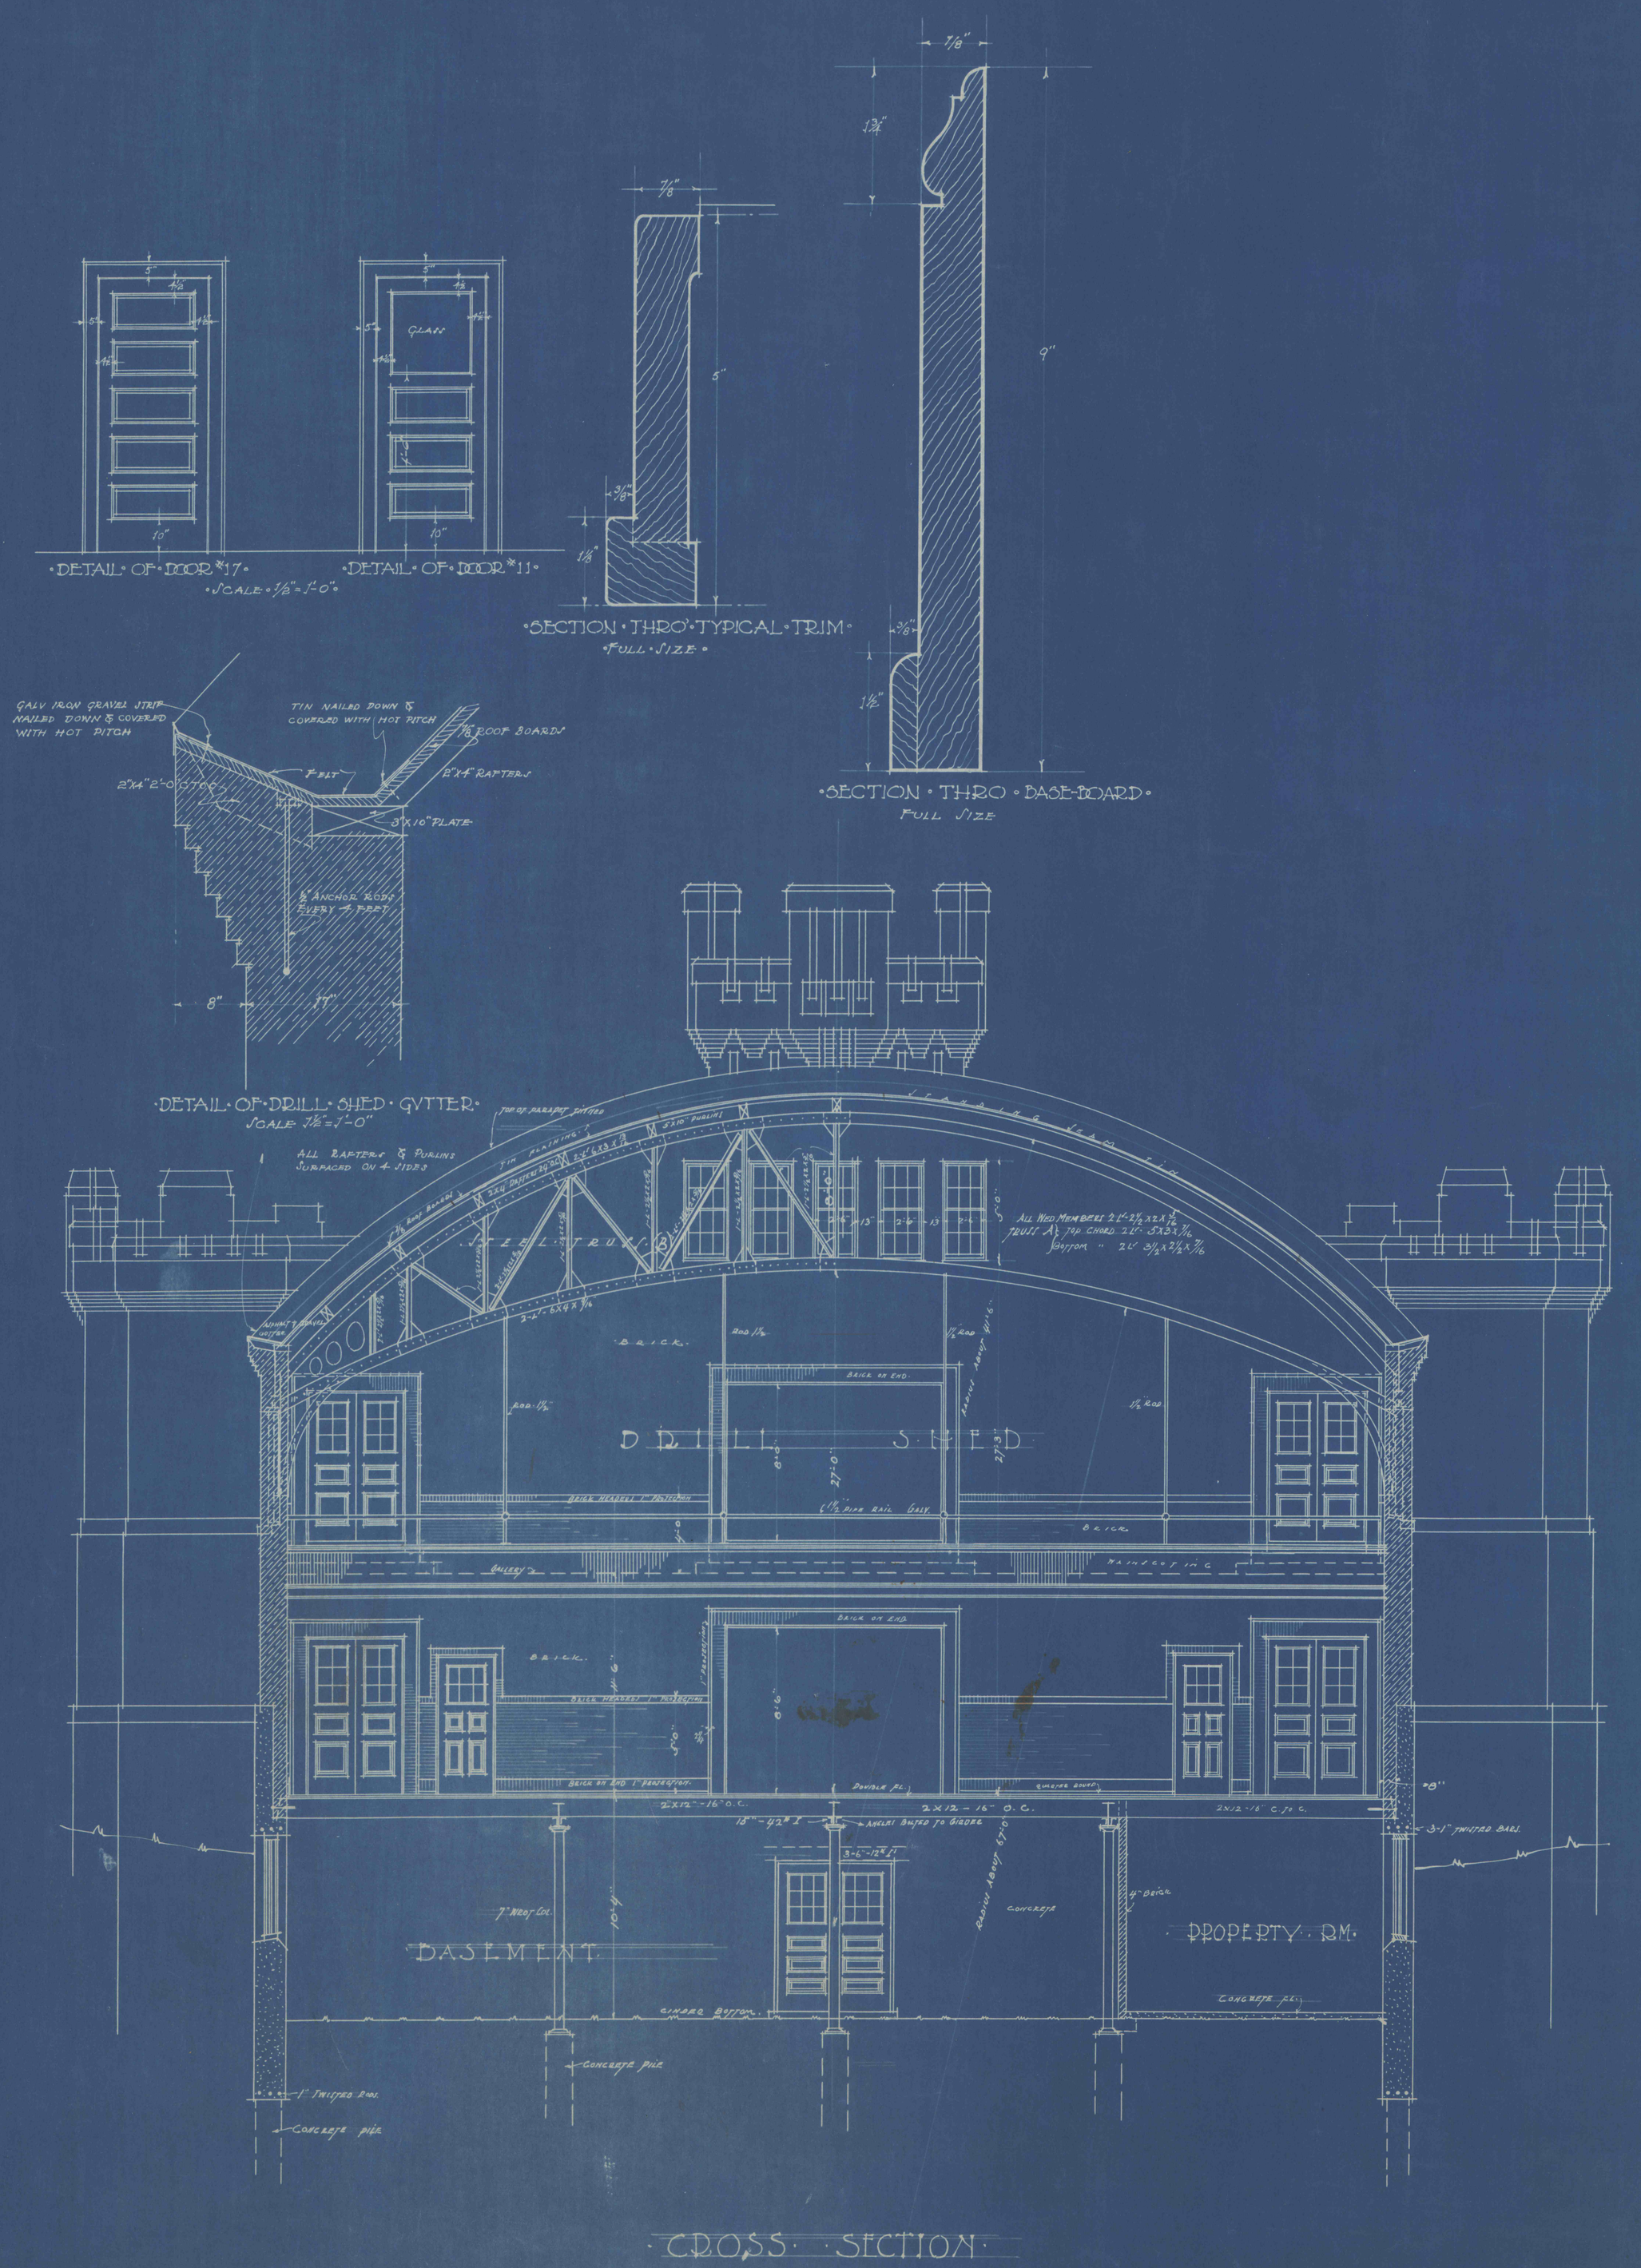

CROSS SECTION

ARMORY FOR THE COMMONWEALTH OF PA.
AT POTTSVILLE PA.

SHEET NO. 9 DATE JULY 17, 1912
SCALE 1/4" = 1'-0" FILE 30

McCORMICK AND FRENCH, ARCHITECTS
2ND NAT'L BANK BLDG. WILKES-BARRE, PA

VERIFY ALL MEASUREMENTS AT BUILDING