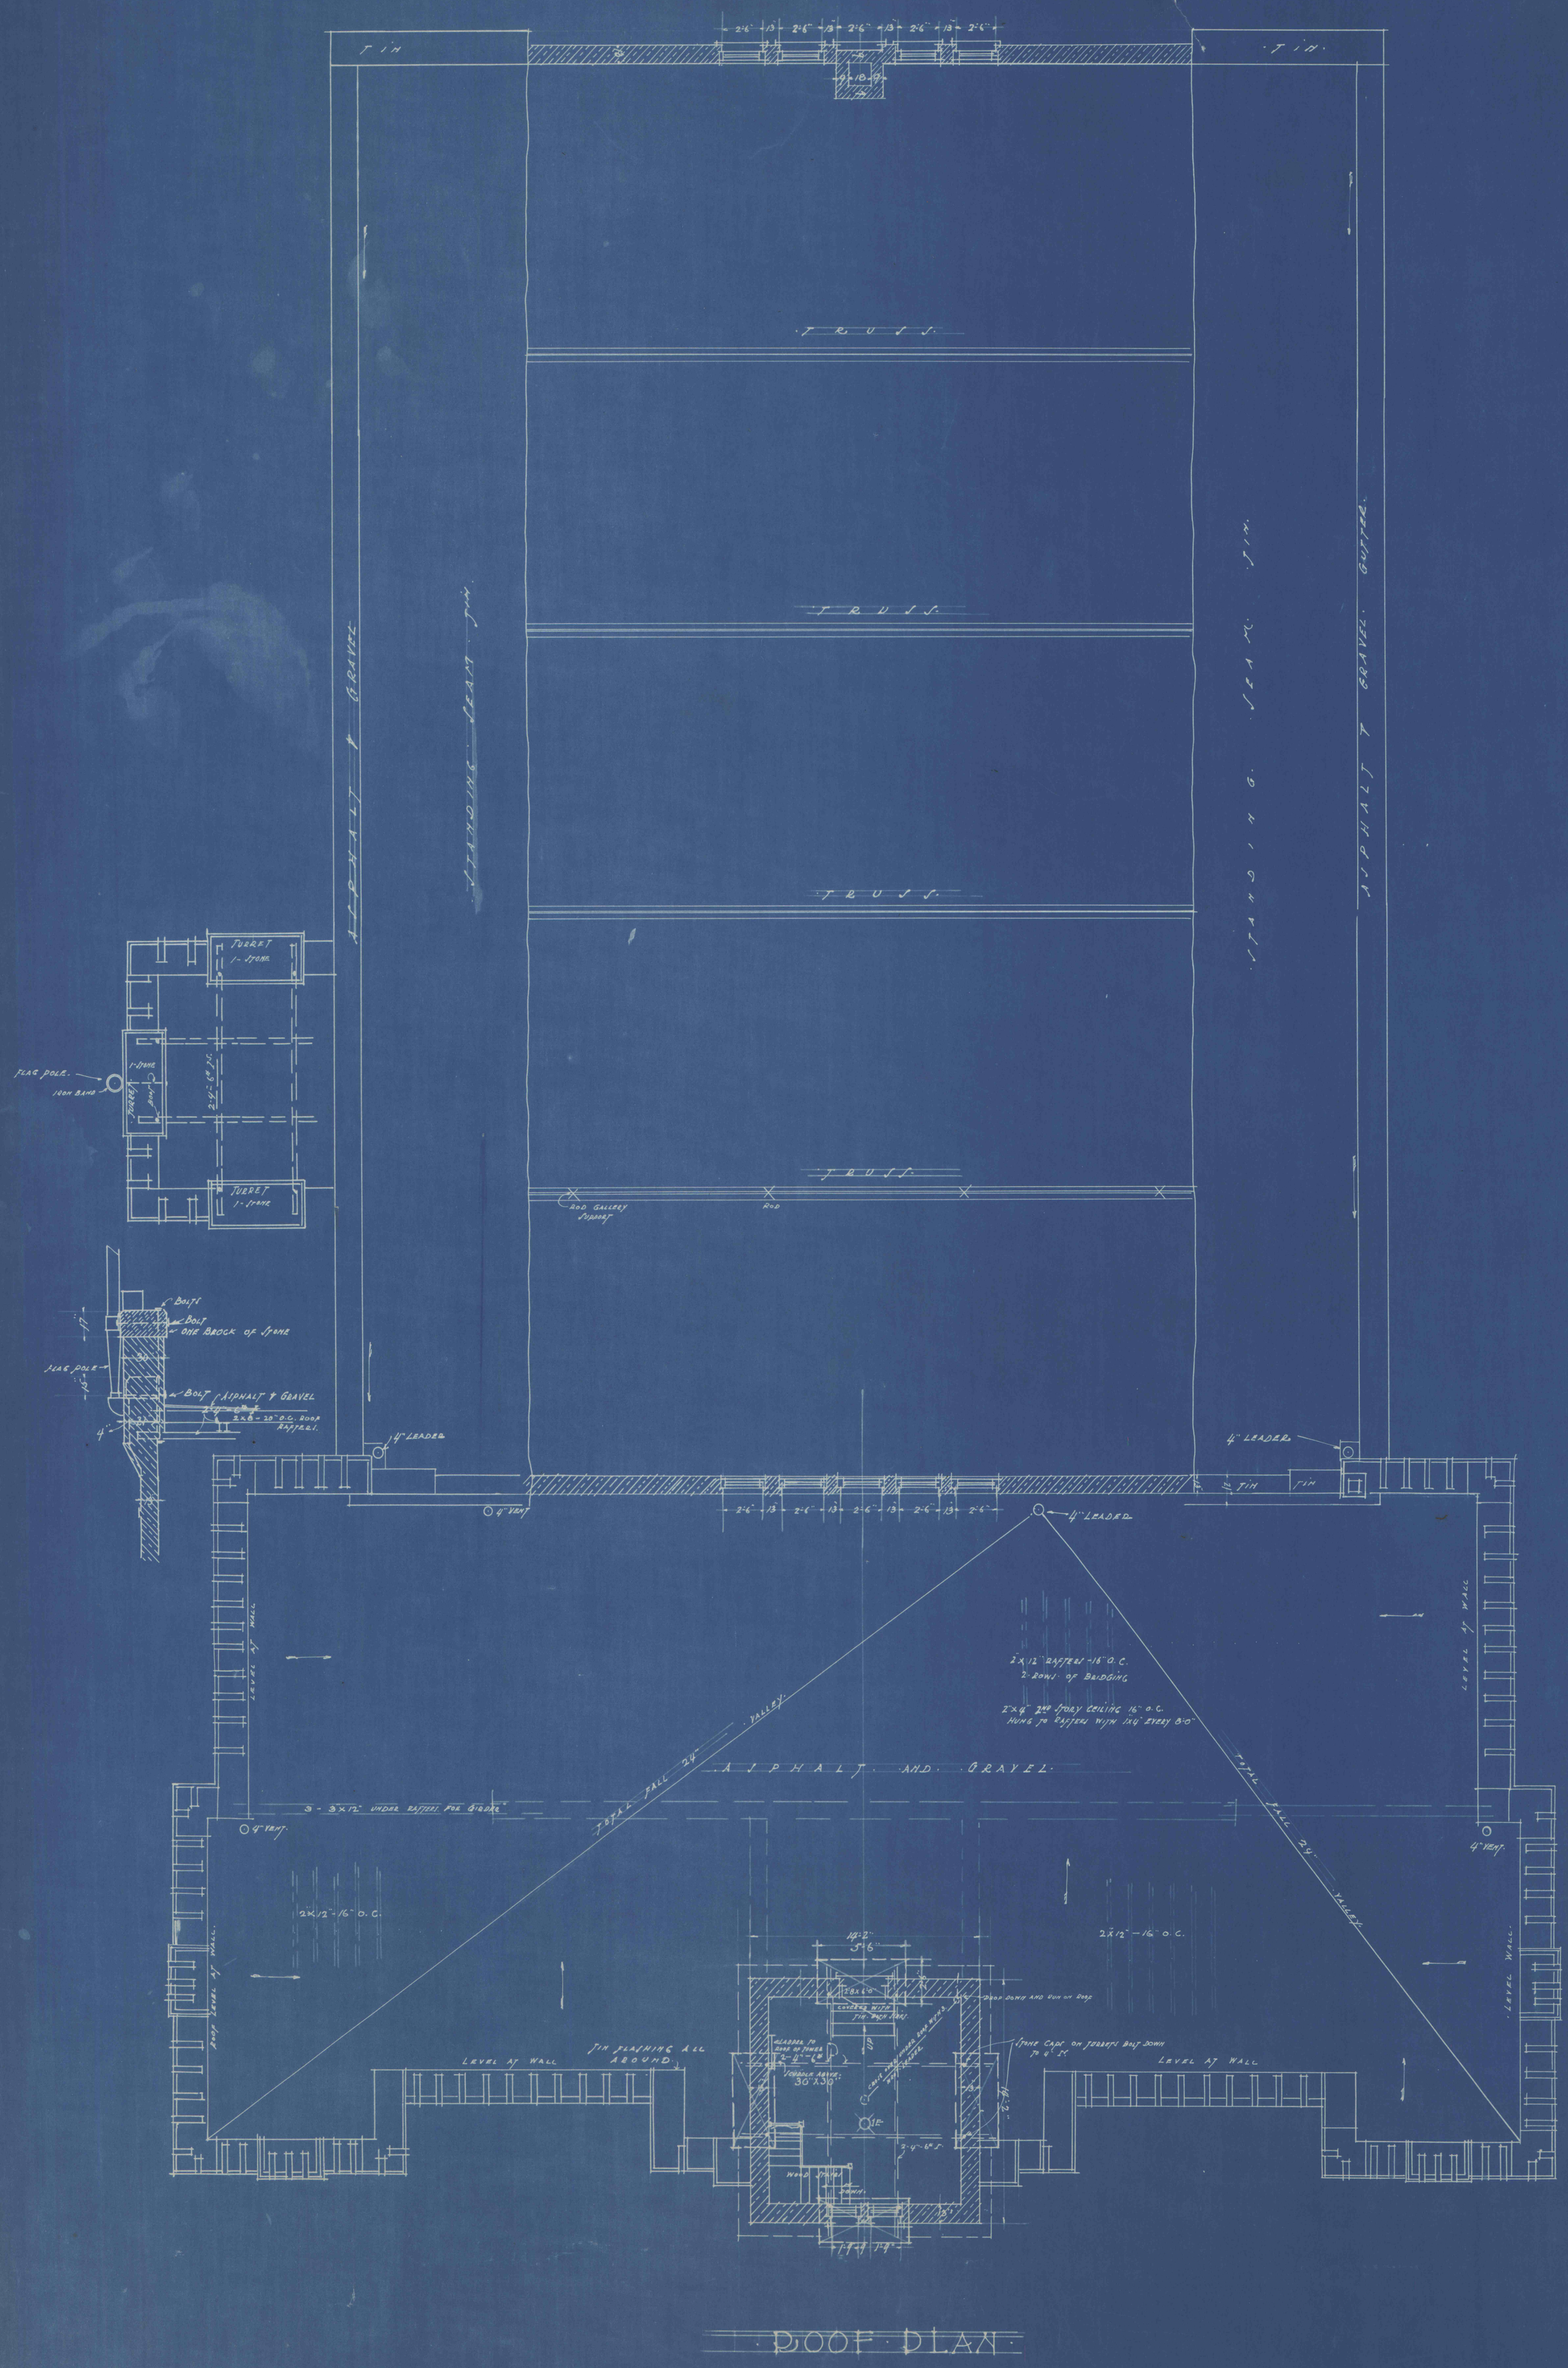

ARMORY FOR THE COMMONWEALTH OF PA. AT POTTSVILLE · PA ·

SHEET No. 5 DATE JULY 17 1912
SCALE 1/4" = 1'-0" FILE 30

McCORMICK AND FRENCH, ARCHITECTS
2ND NAT'L BANK BLDG. - - WILKES-BARRE, PA.

VERIFY ALL MEASUREMENTS AT BUILDING