


MARSHALL TRACT

SCHALL TRACT

JOHN B. BARNES JOHN SCHALL

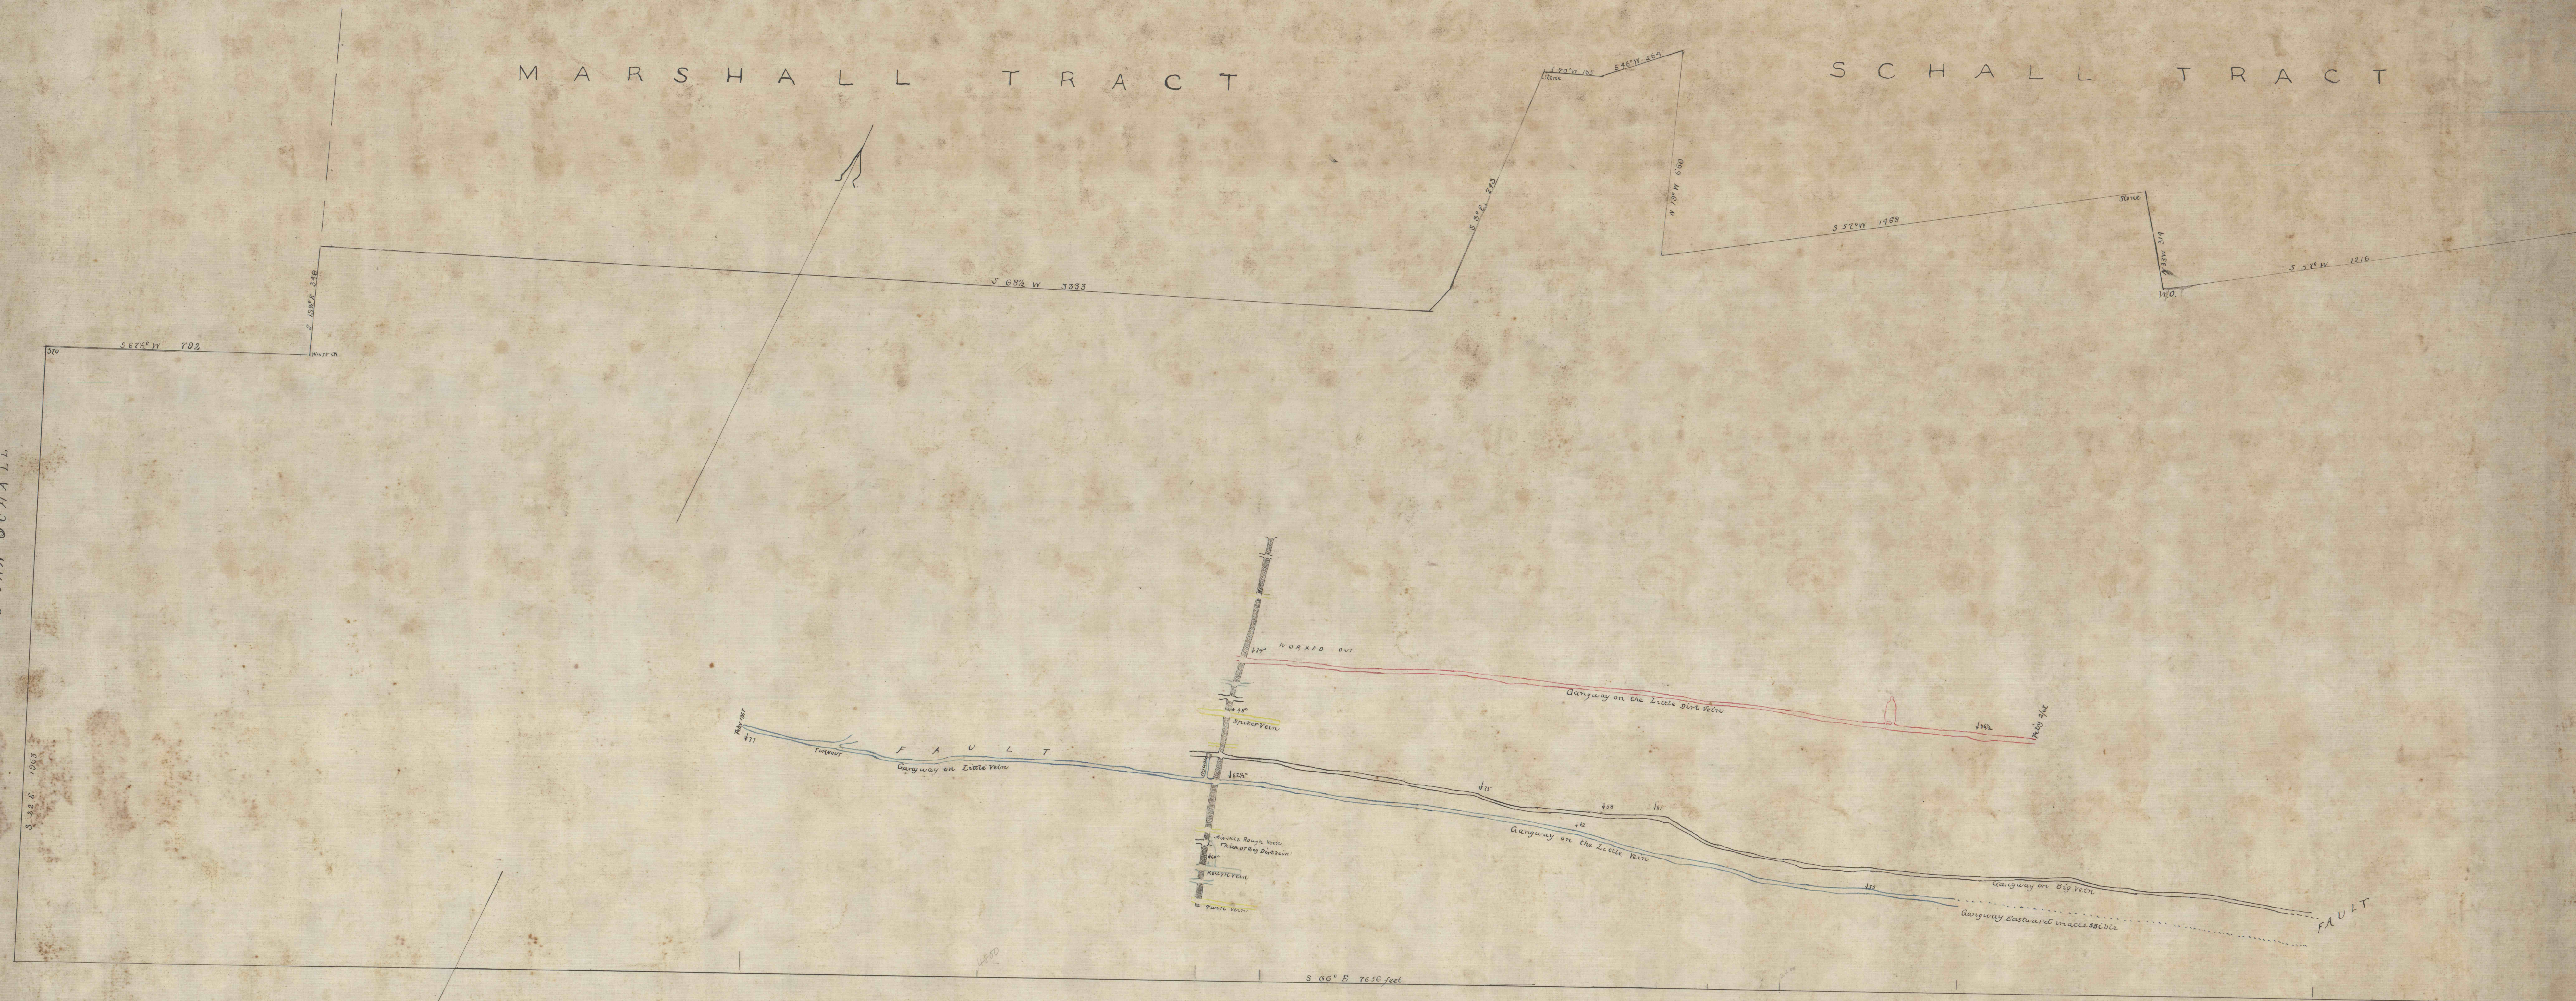

HOFF AND OTHERS

NEW YORK AND SCH'LL COAL CO.


MAP
OF

DUNDAS COLLIERY NO 6

SHARP MOUNTAIN TRACT

Schuylkill County Pa.

Engineers
Pottsville Penna

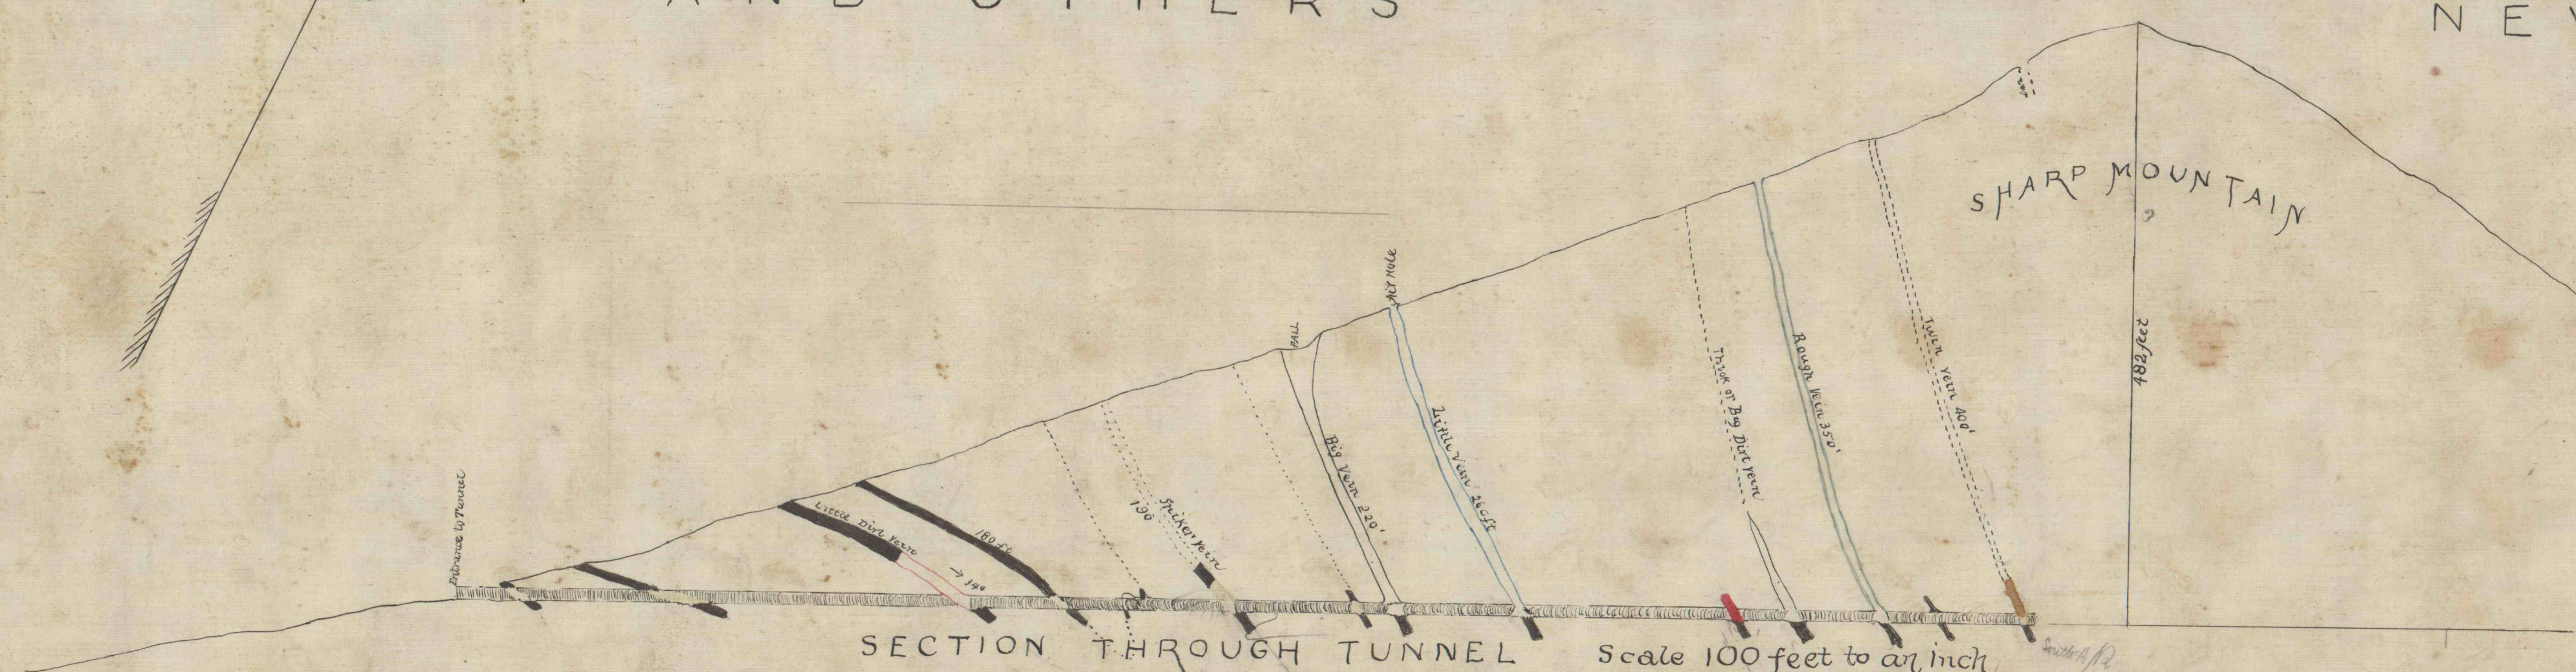

Copy
Strauch & Cochran
April 26/71

Scale 200 feet = 1 inch

Copy Tremont
April 28/83