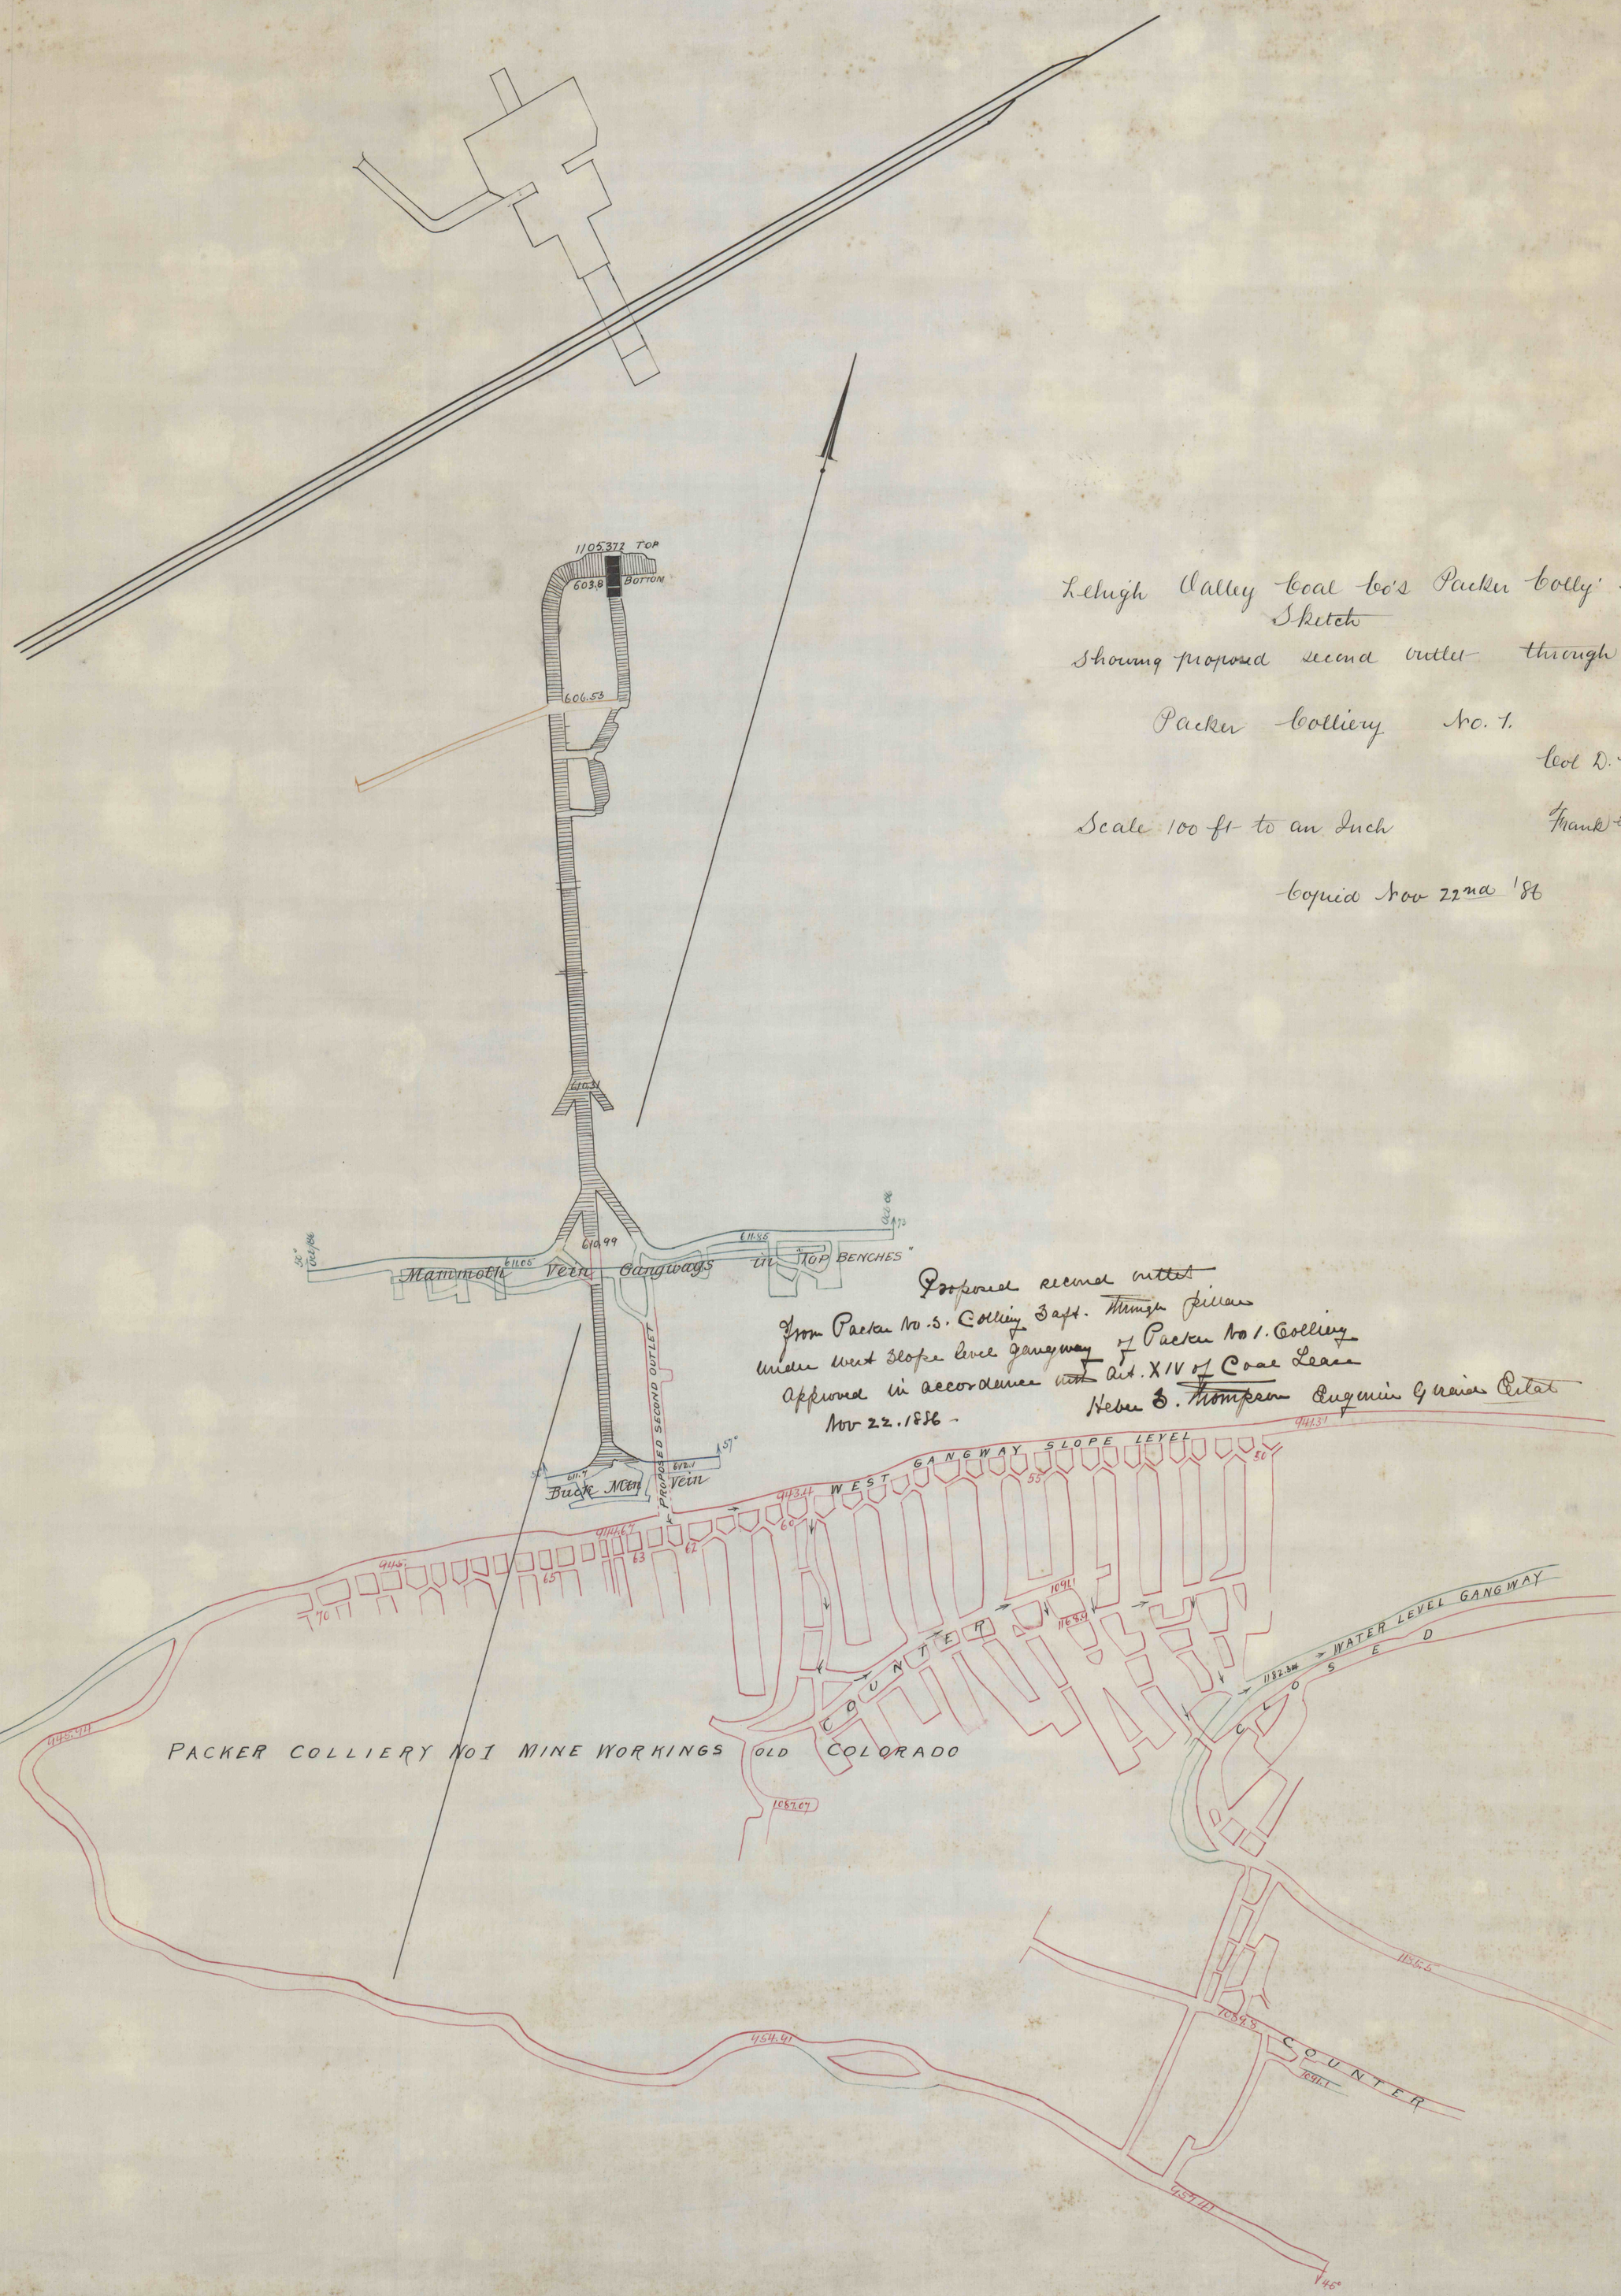

Lehigh Valley Coal Co's Packer Colly: No.5
Sketch
Showing proposed second outlet through
Packer Colliery No. 1.

Col D. P. Brown
Supt
Frank G. Clemens
Engineer

Scale 100 ft to an Inch

Copied Nov 22nd '86