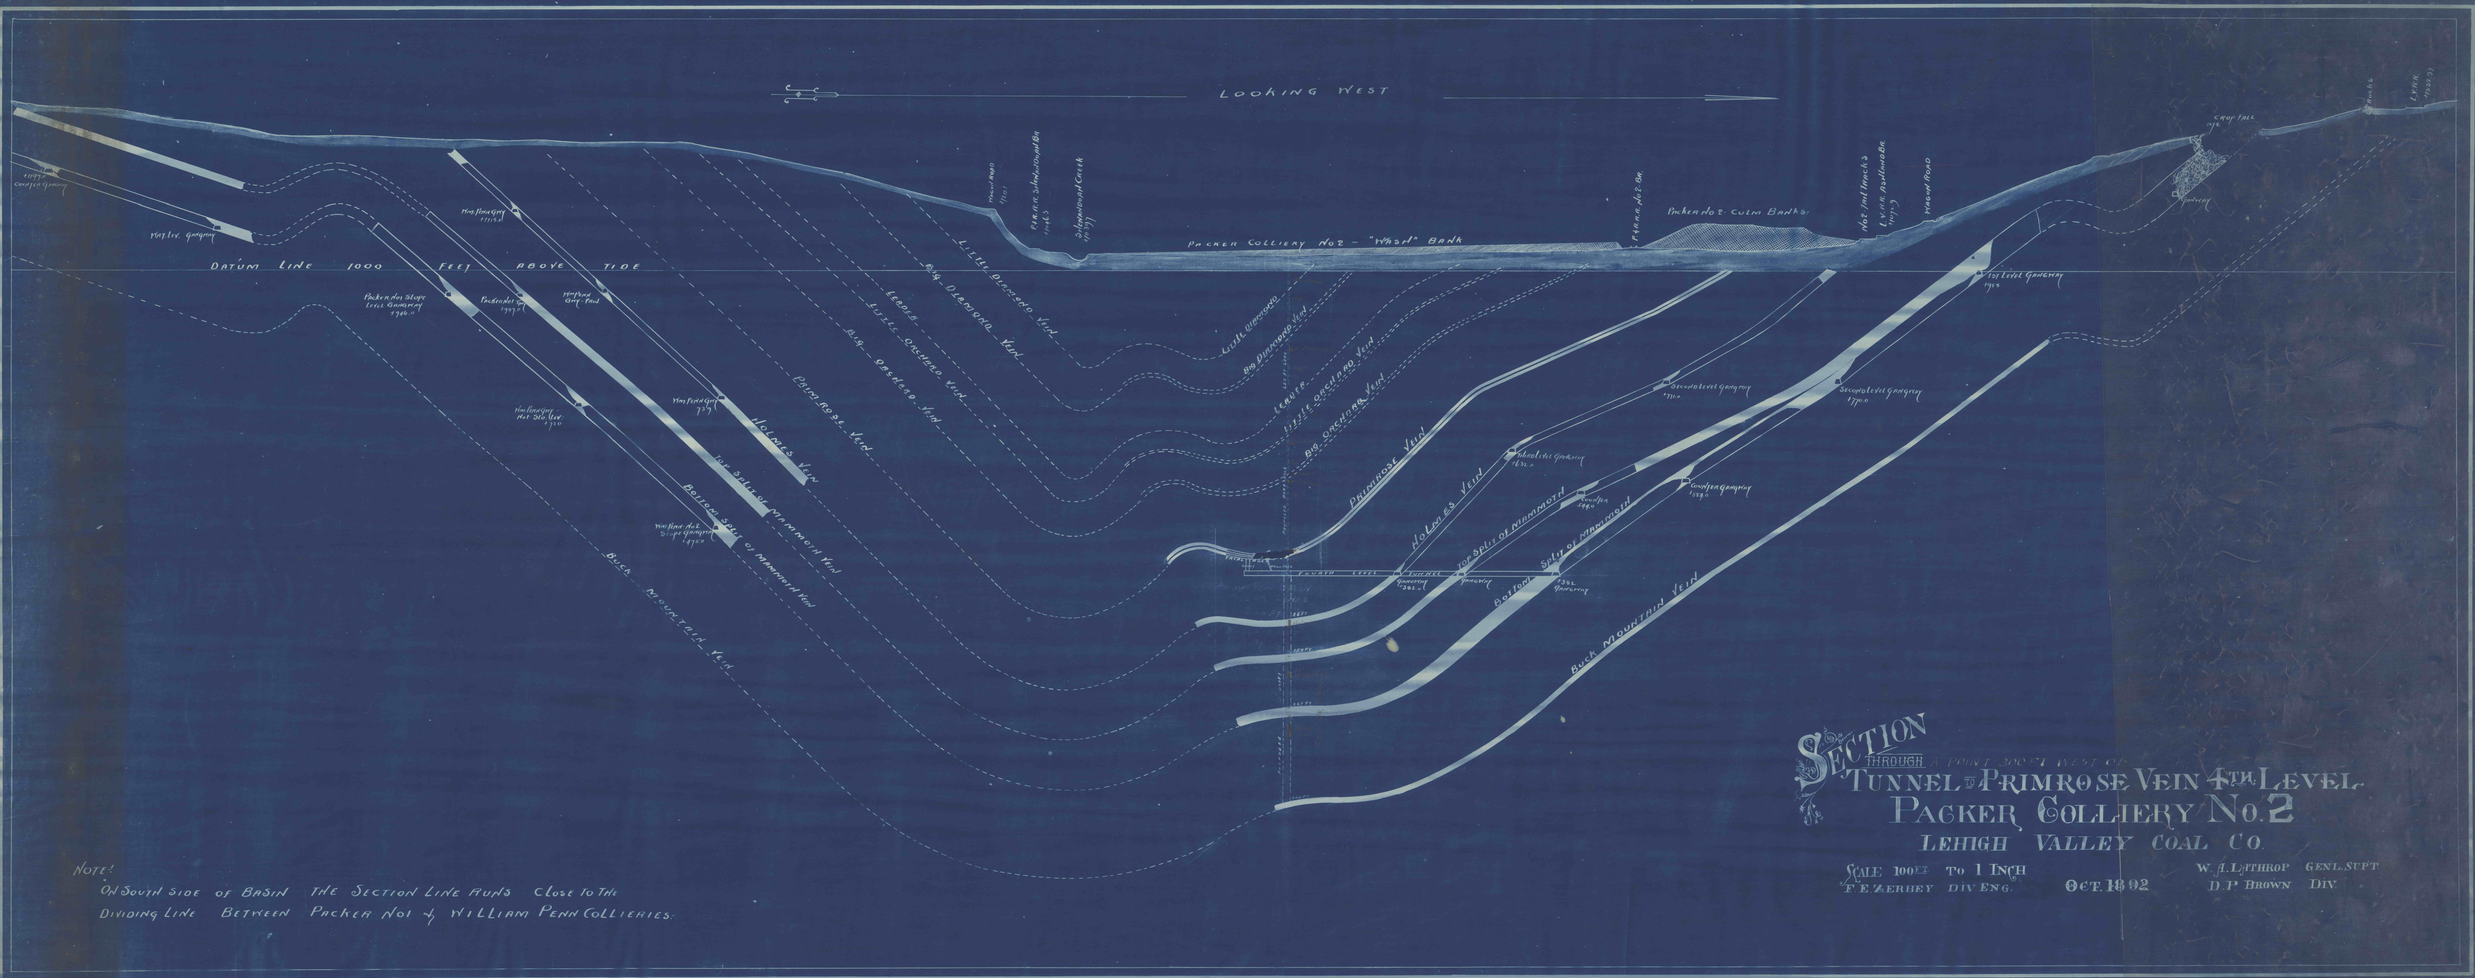

SECTION THROUGH A POINT SOUTH WEST OF TUNNEL TO PRIMROSE VEIN 4TH LEVEL PACKER COLLIERY No. 2

LEHIGH VALLEY COAL CO.

SCALE 100 FT TO 1 INCH

F. E. ZERBEY DIV. ENG.

OCT. 1892

W. A. LATHROP GENL. SUPT.

D. J. BROWN DIV.

NOTE:
ON SOUTH SIDE OF BASIN THE SECTION LINE RUNS CLOSE TO THE DIVIDING LINE BETWEEN PACKER No 1 & WILLIAM PENN COLLIERIES.