DETAILS FOR REPAIRS ..
TO
OWL CREEK RESERVOIR TAMAQUA PA.

Scale 1" = 10'

Section through line wall looking South

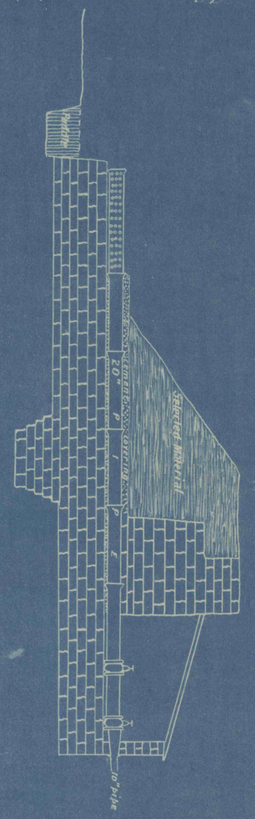

Plan of Pipe Wall

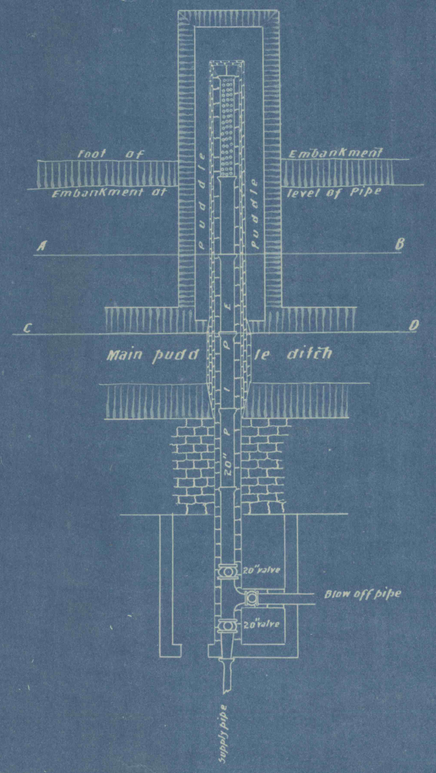

Section through line A-B looking East

Section through line C-D looking East

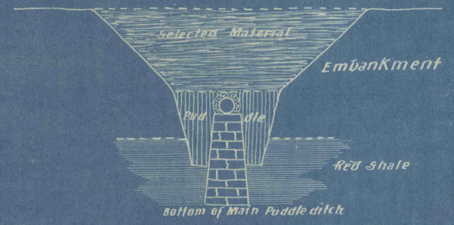

SECTIONS OF WASTEWAY

Section through West or Outside curb of Waste Way looking East

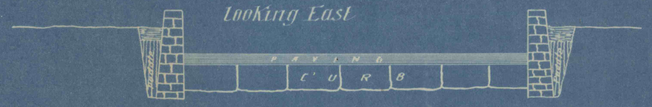

Section through South Wall of Waste Way looking South

PLAN & SECTIONS OF PIPE WALL

Heber S. Thompson
James Archbald Jr. ENGINEERS

Pottsville Aug. 31 - 1900