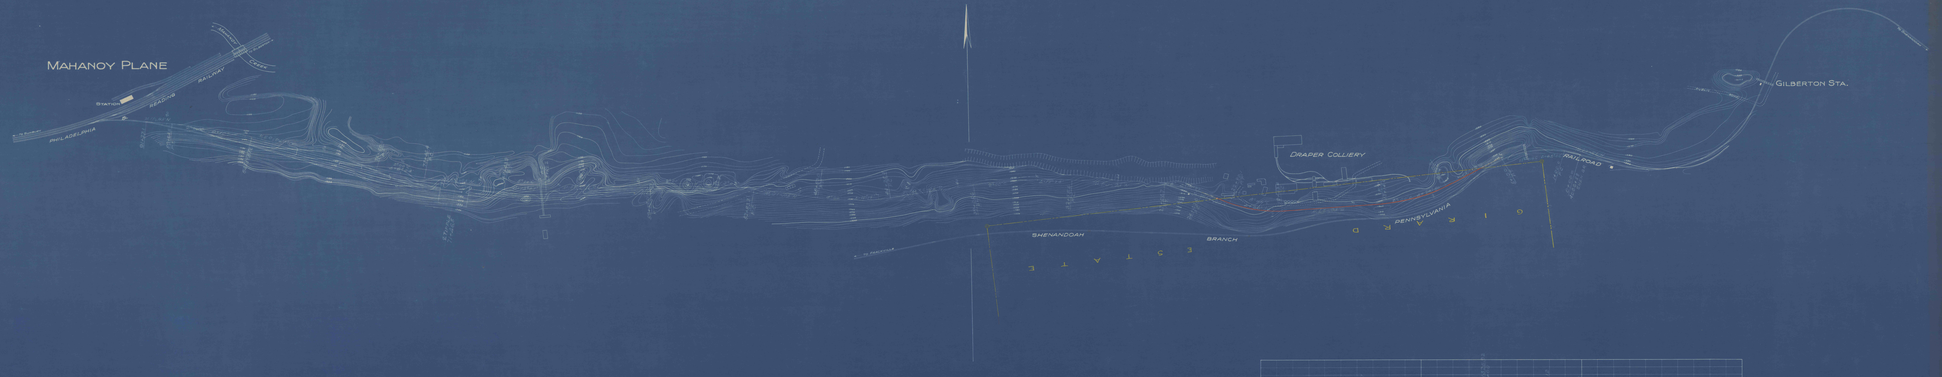

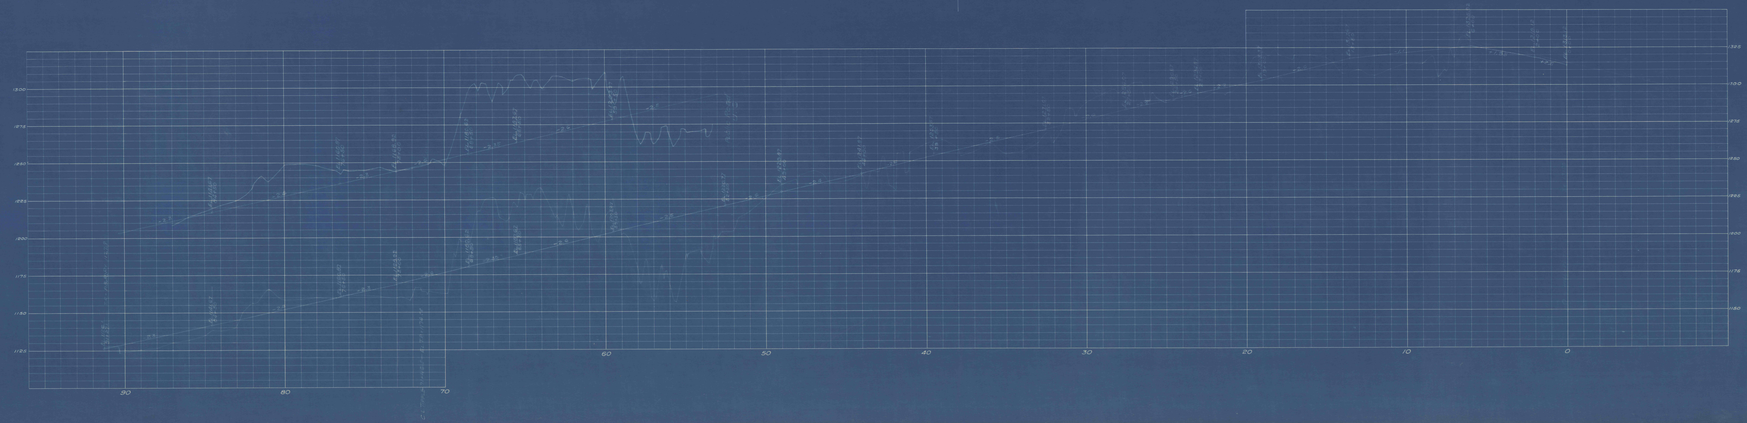

PENNSYLVANIA RAILROAD-SUNBURY DIVISION
LOCATION OF
MINE SIDING
FROM
SHENANDOAH BRANCH
TO THE
OLD LAWRENCE COLLIERY

MARCH 31, 1913. D.F.H. SCALES HOR. 1"=200' VER. 1"=20'

Approved
Chief Engineer