


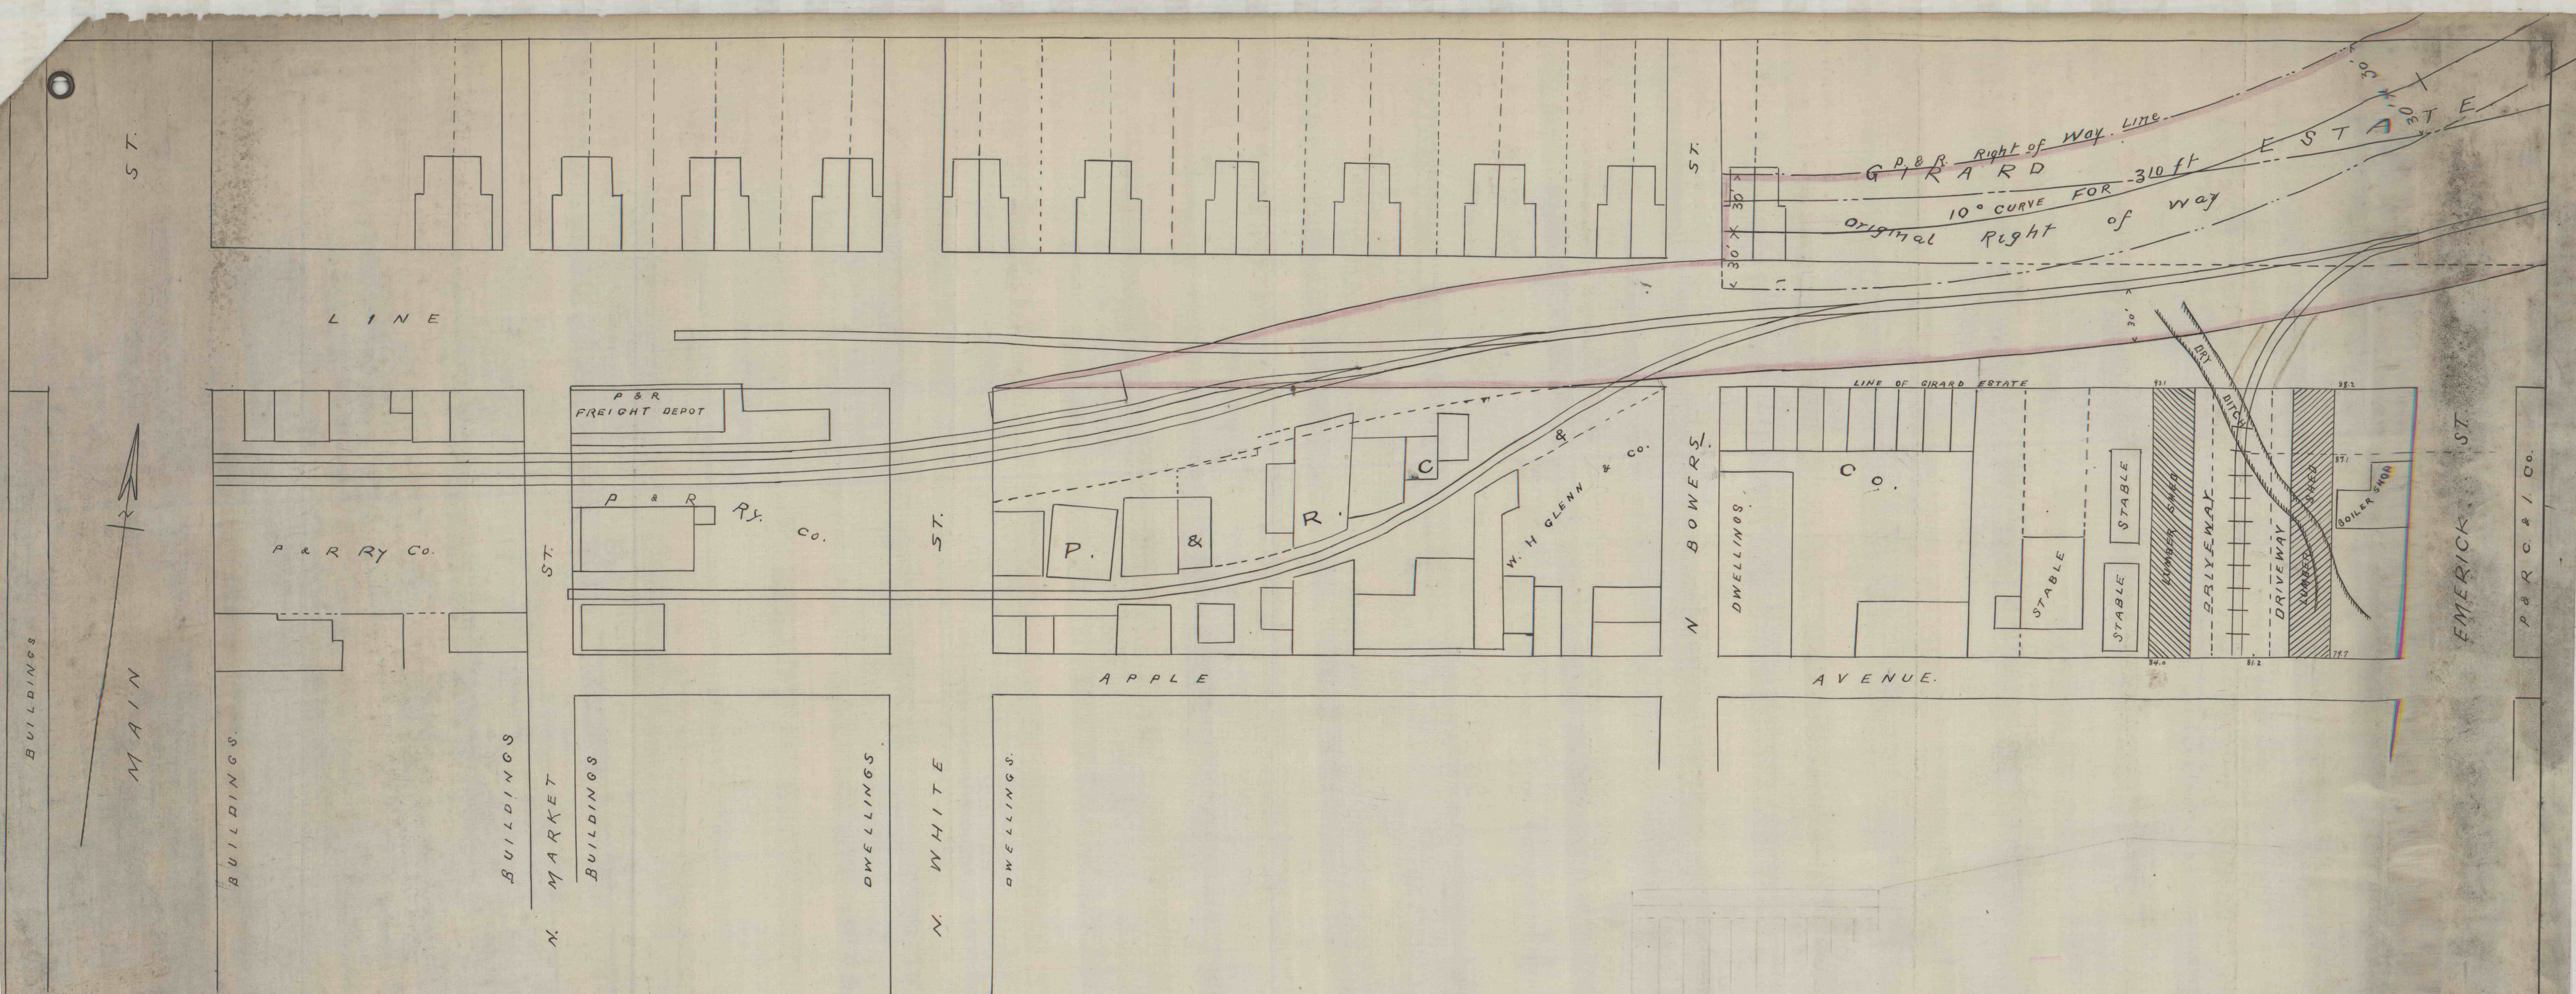

PLAN of proposed siding for accommodation of
W. H. GLENN
at Shenandoah

M & S Br. P & R Ry.

Scale 1"=50'

Office of Resident Engineer Williamsport Pa.

January 11th 1898

Copied by Heber S. Thompson
Engineer Girard Estate

May 24th 1898

Shenandoah Division

Work on file
Box 23 1/2
Shenandoah
Katharine Bass Corbin
from Shenandoah
Cable of work and 2/2/1898