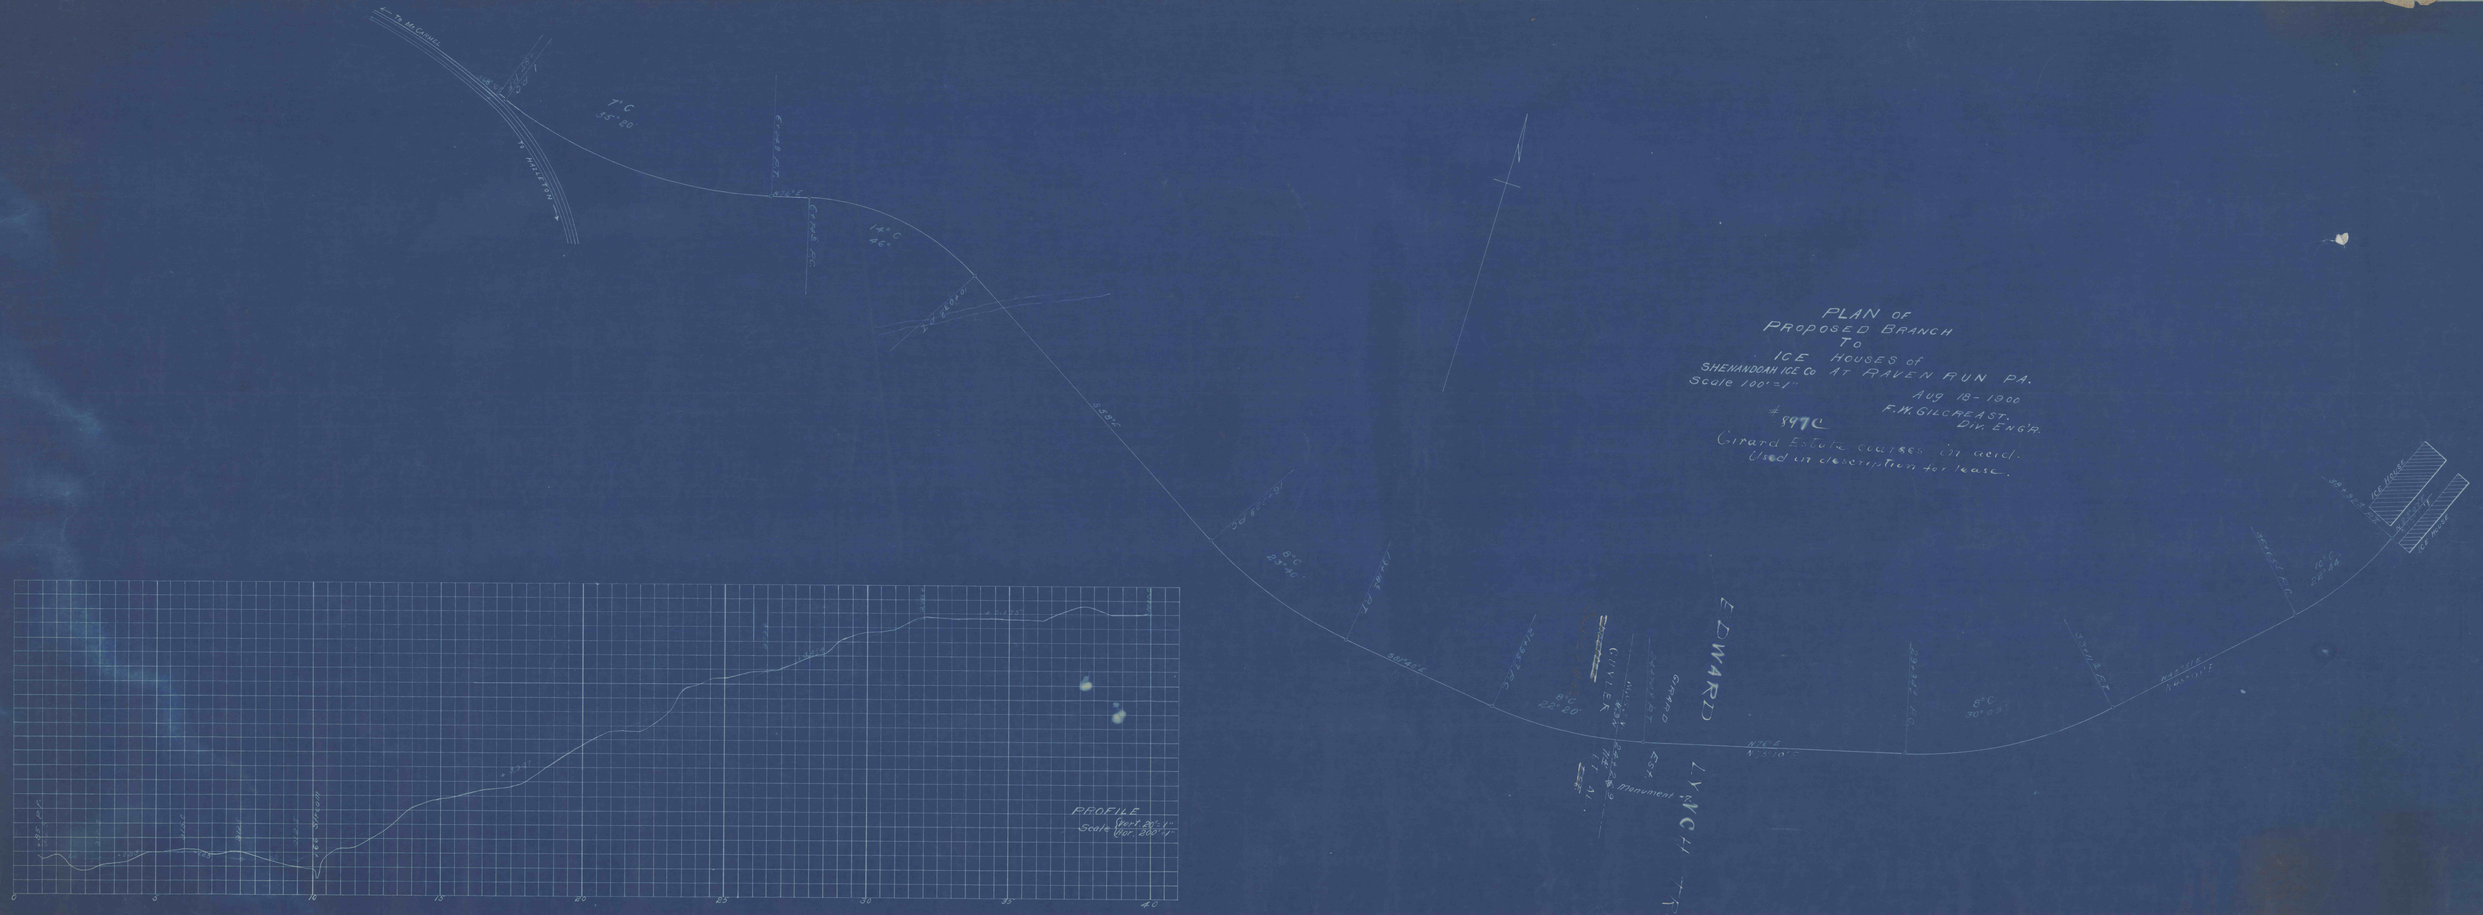
PLAN OF
PROPOSED BRANCH
TO
ICE HOUSES of
SHENANDOAH ICE Co AT RAVEN RUN PA.
Scale 100'=1"
Aug 18-1906
F.W. GILCREAST.
DIV. ENG'R.
#897C
Girard Estate courses in used
used in description for lease.
To Mt Carmel
Mahanoy & Mt Carmel
Gang Ice Branch
Ice House
Ice House
Gang
Gilmer
Monument
Edward
Lynch
PROFILE
Vert 20'=1"
Scale
Hor. 200'=1"
0
5
10
15
20
25
30
35
40