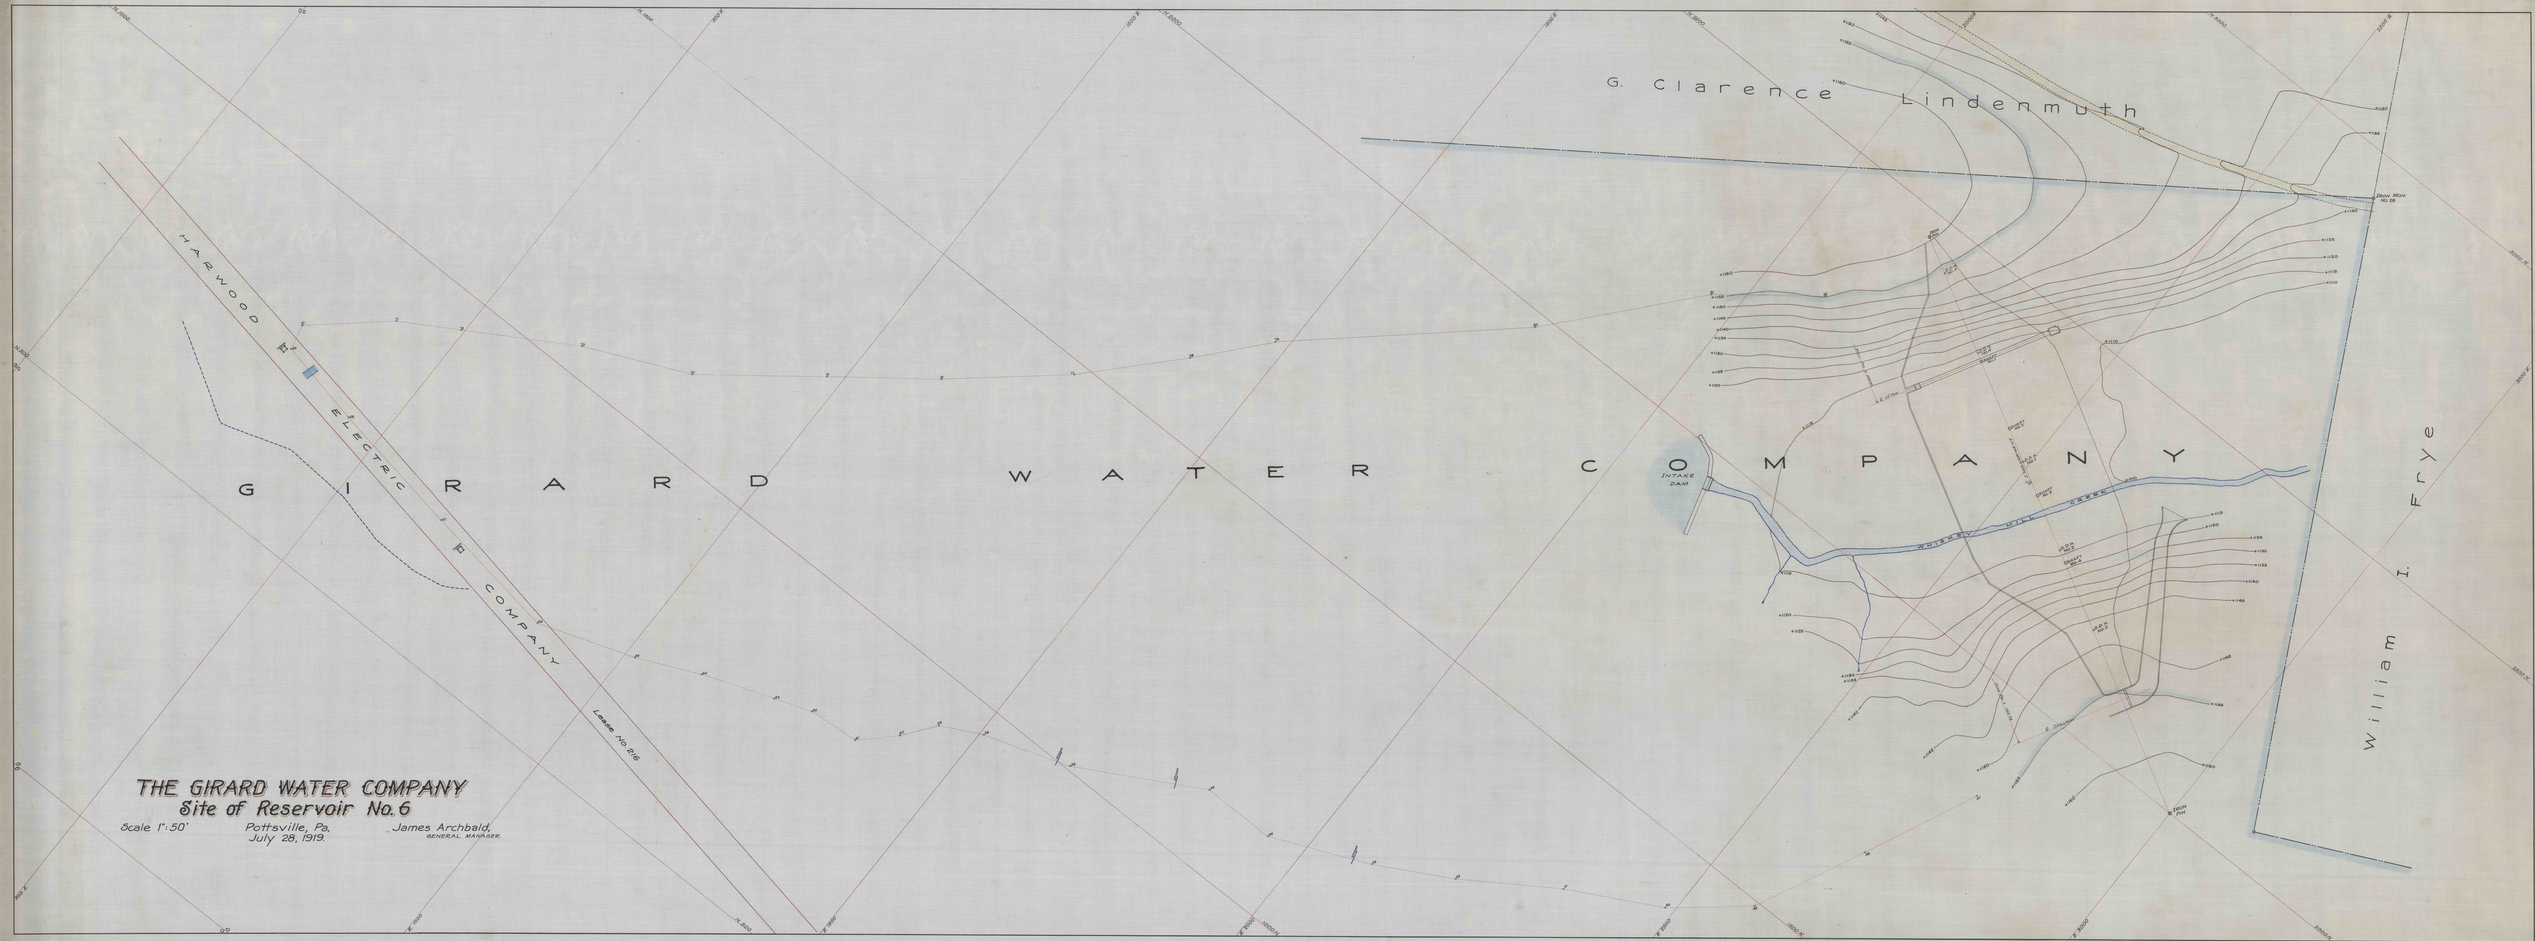

THE GIRARD WATER COMPANY
Site of Reservoir No. 6

Scale 1": 50'

Pottsville, Pa.
July 28, 1919.

James Archbald,
GENERAL MANAGER.

GIRARD WATER COMPANY
G. Clarence Lindenmuth
William I. Frye
HARWOOD ELECTRIC COMPANY
Lease No. 216
TOWER
INTAKE DAM
WHISKEY MILL CREEK
IRON MON. No. 26
IRON PIN
D.D.H. No. 1
D.D.H. No. 2
D.D.H. No. 3
D.D.H. No. 4
D.D.H. No. 5
SHAFT No. 1
SHAFT No. 2
SHAFT No. 3
SHAFT No. 4
℄ EMBANKMENT
℄ SPILLWAY
℄ 24" PIPE
IRON PIN ℄ 208.32
IRON PIN ℄ 765.36
stream
N. 1000
N. 1500
N 2000
N 2500
N 3000
N. 500
00
500 E
1000 E
1500 E
2000 E
2500 E.
3000 E.
3000 N.
2500 N
2000 N
1500 N.
1000 N.
E. 1000
E 1500
E. 2000
E. 2500
E. 3000
+1110
+1115
+1120
+1125
+1130
+1135
+1140
+1145
+1150
+1155
+1160
47
48
49
50
51
52
53
54
55
56
58
59
60
61
62
63
64
65
66
67
68
69
70
71
72
73
74
75
76
77
78
79
80
81
82