



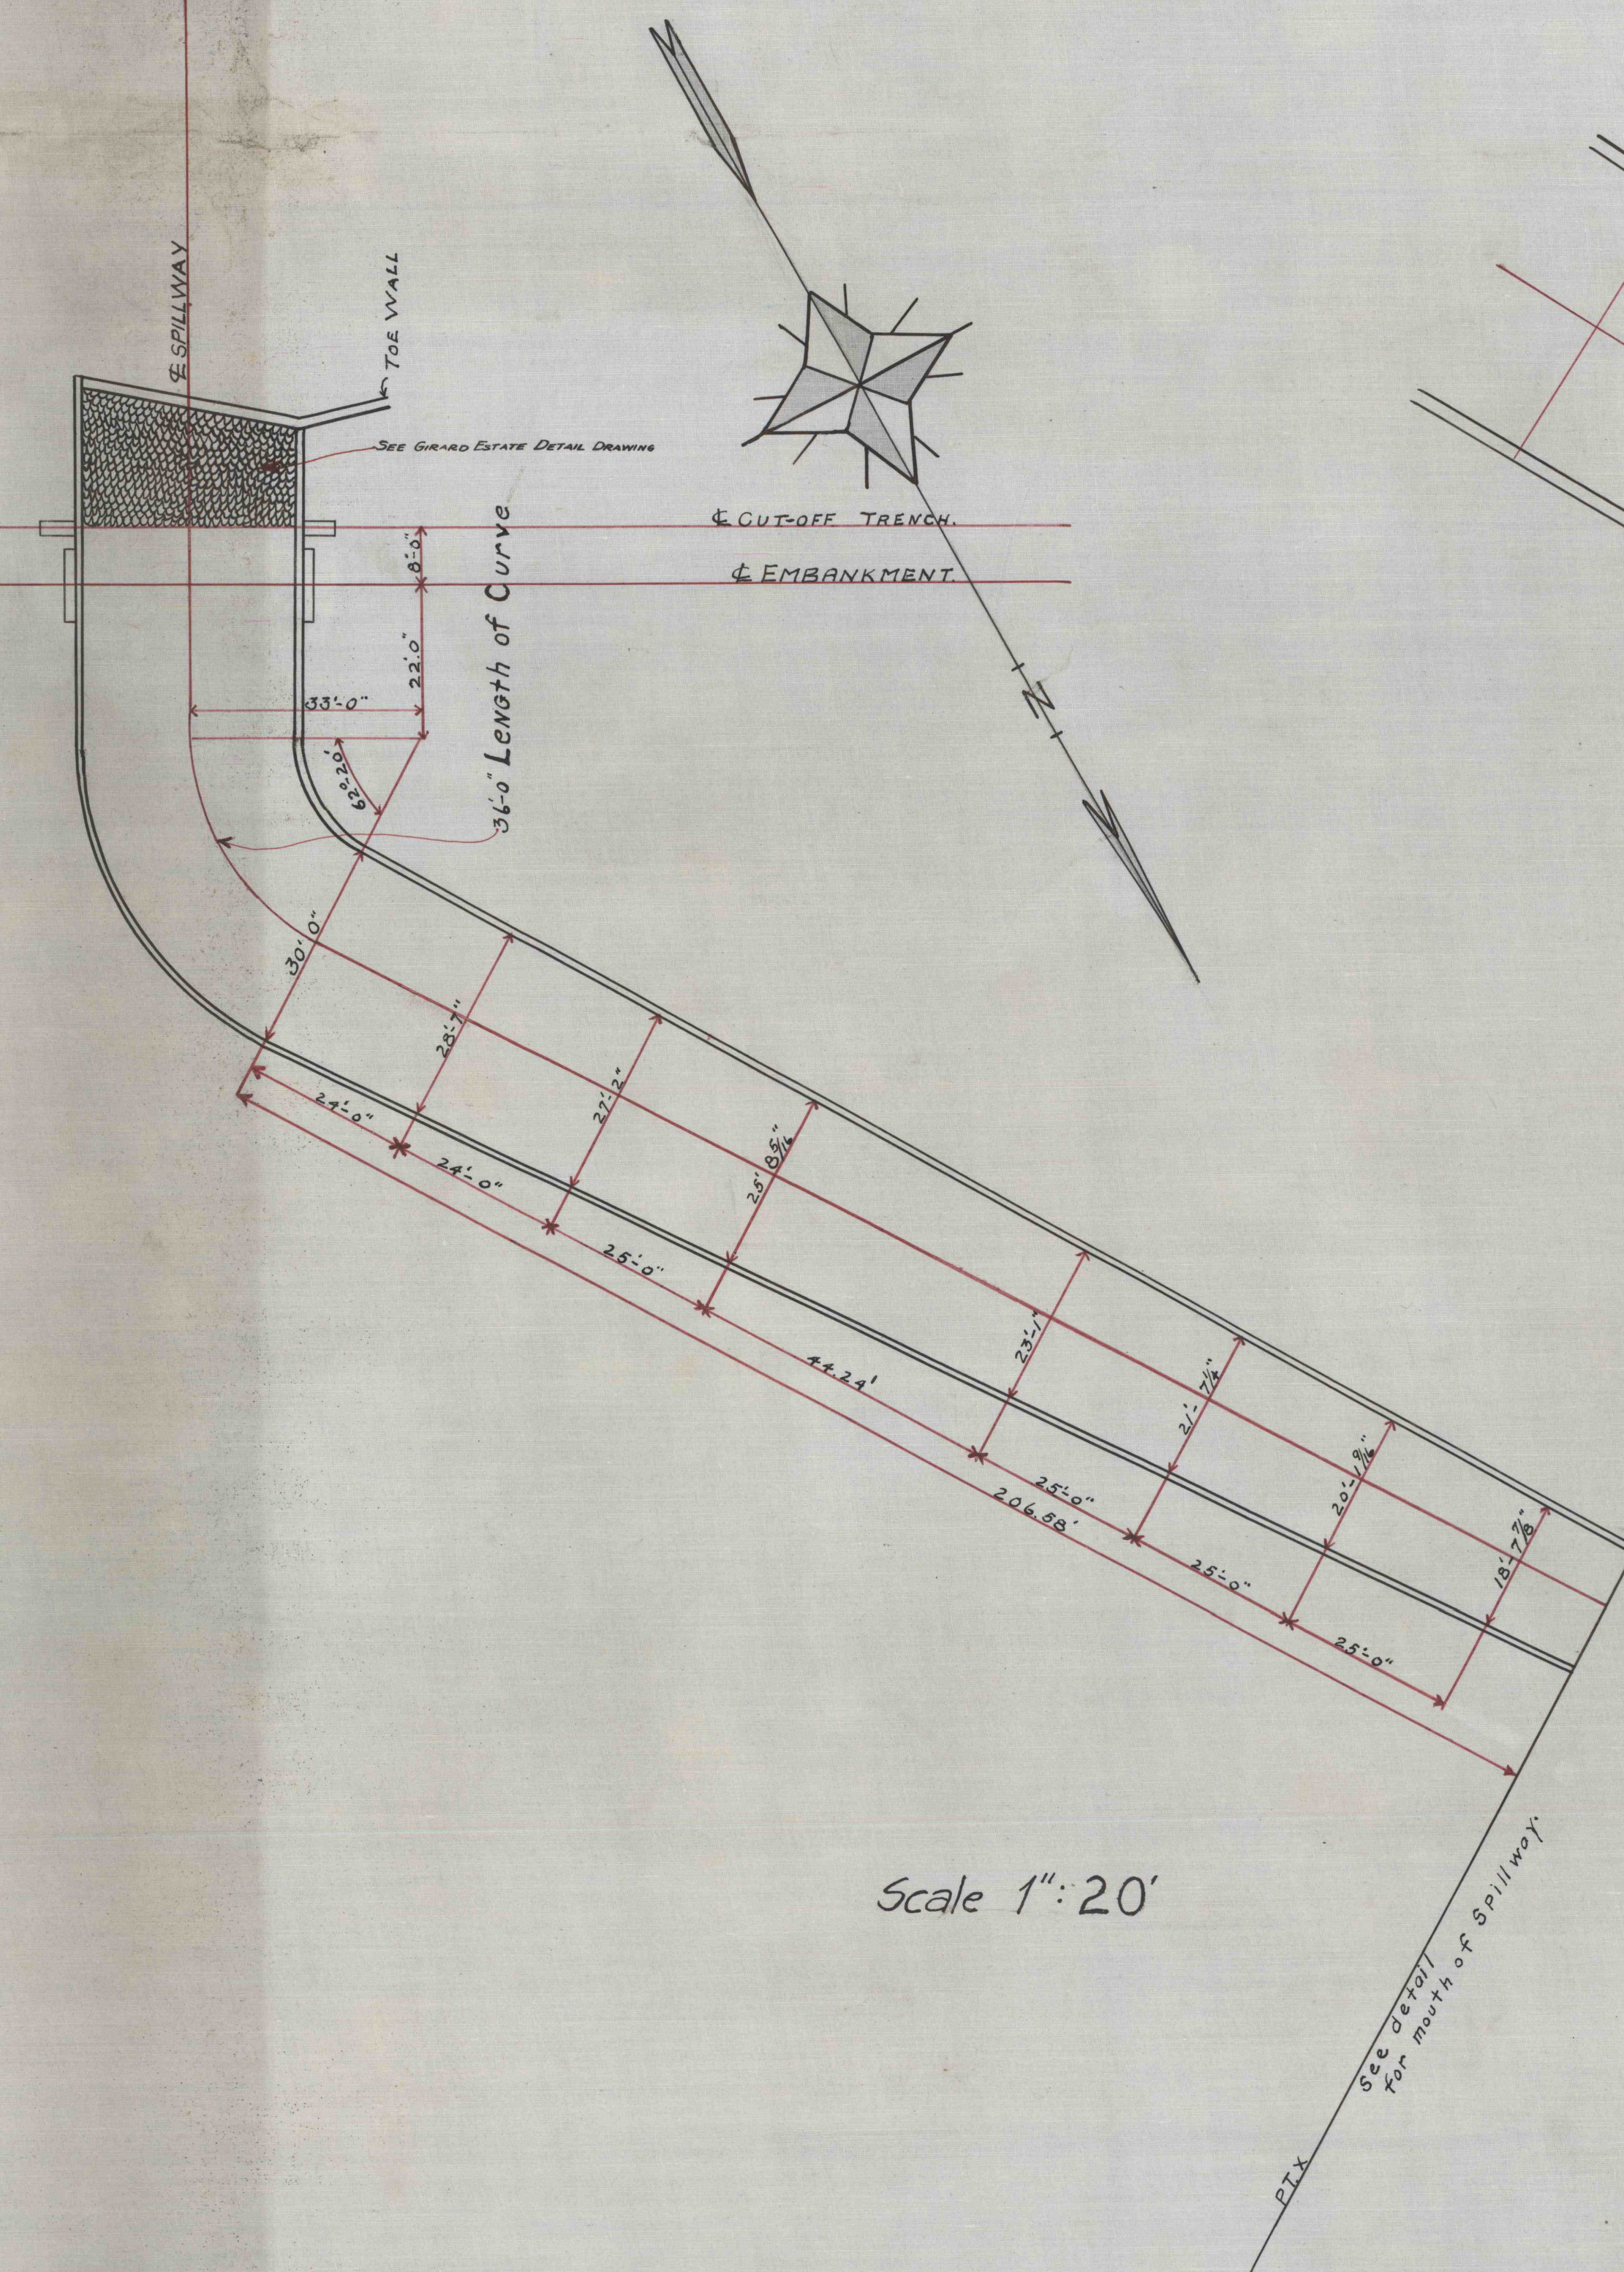


Scale 1" = 10'

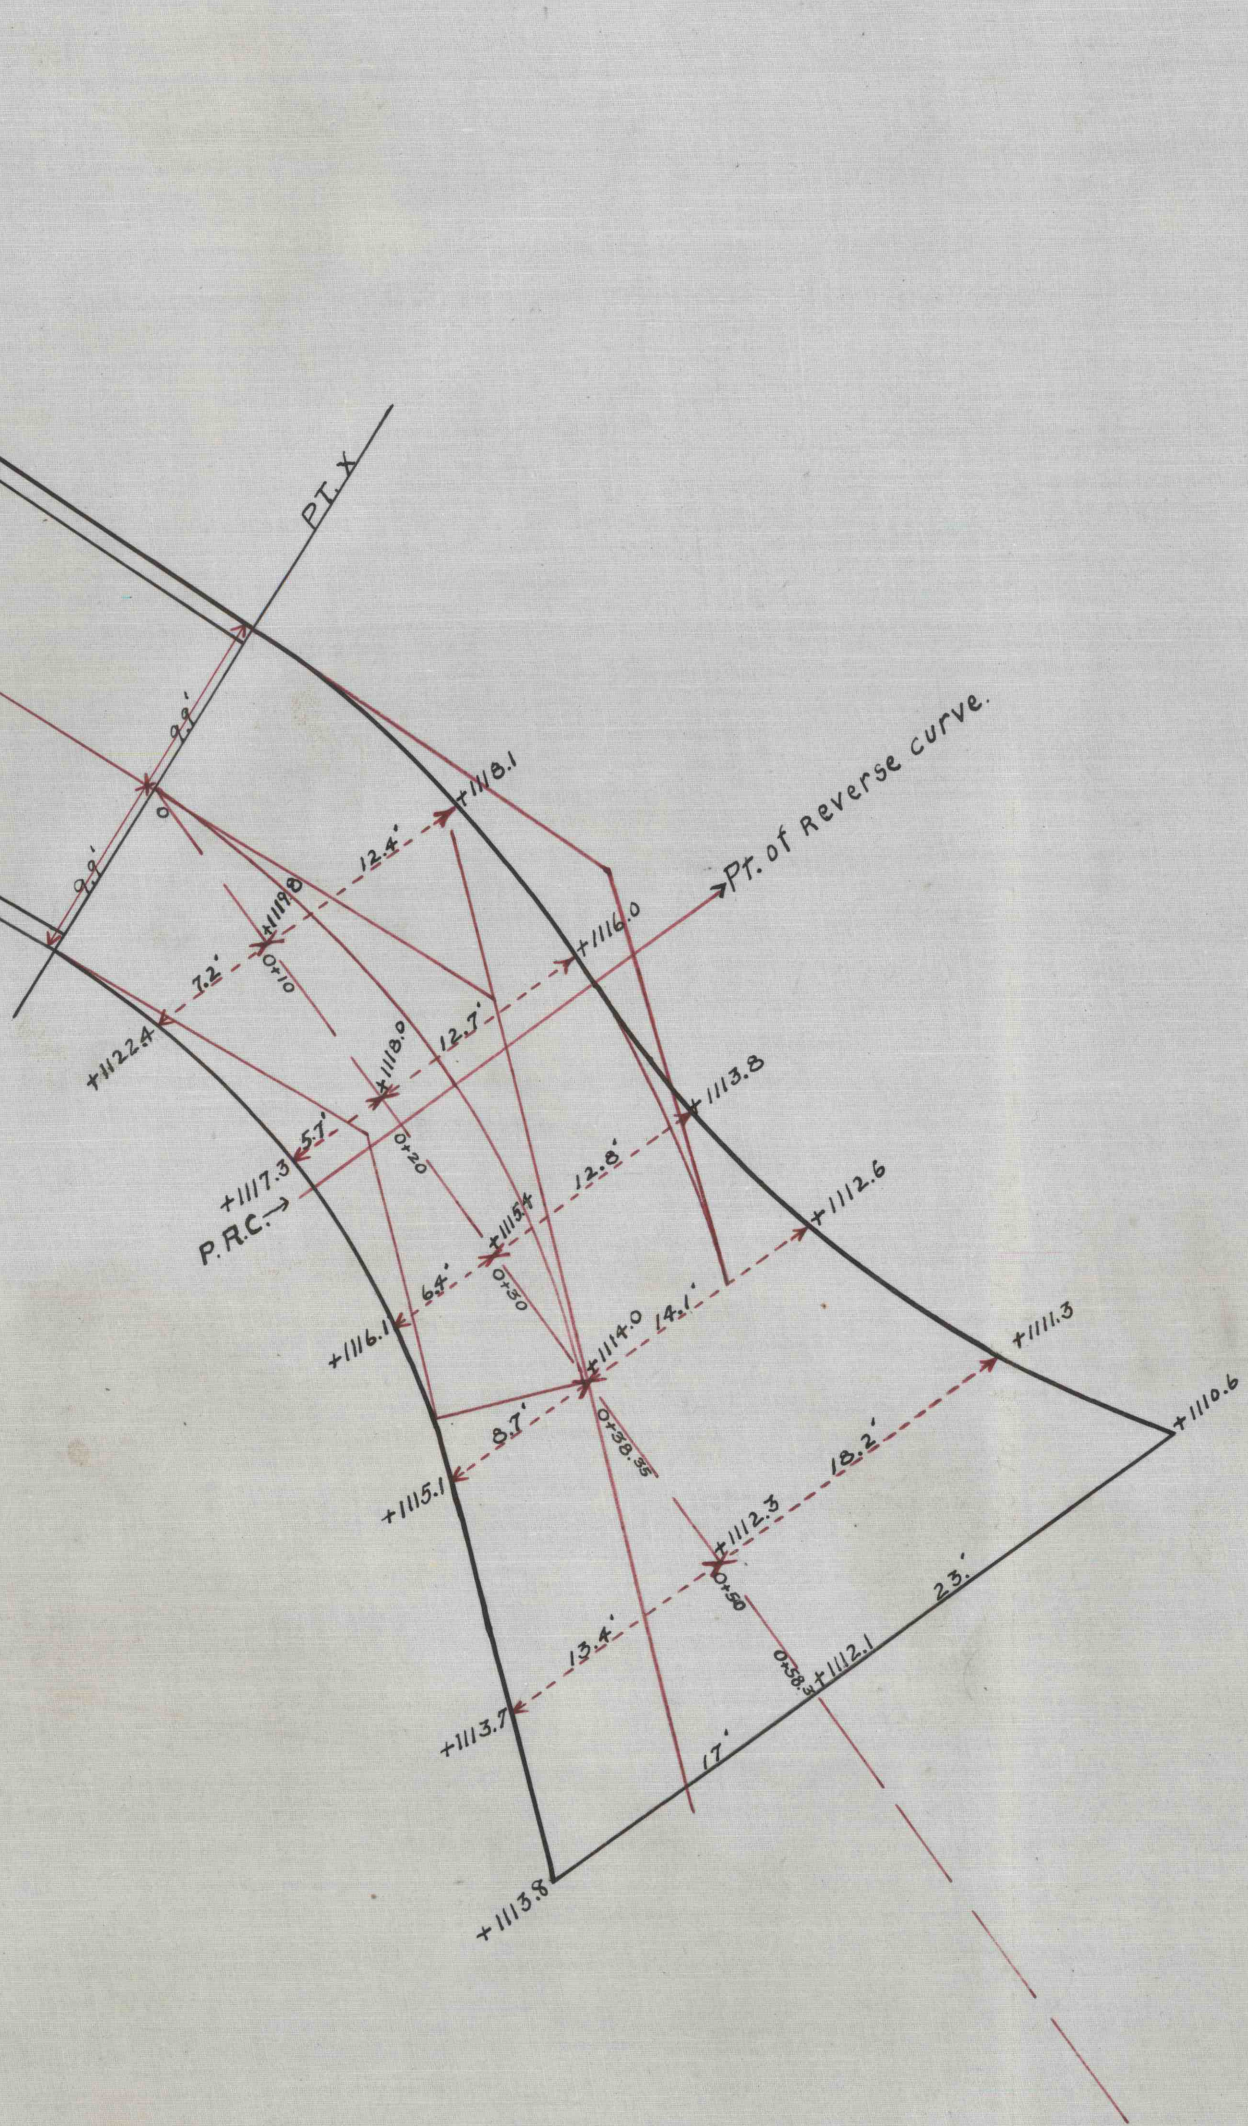

GIRARD WATER COMPANY RESERVOIR NO. 6 Plan and Elevation of Spillway.

Scale 1" = 10'

James Archbald
GENERAL MANAGER,
GIRARD WATER CO.

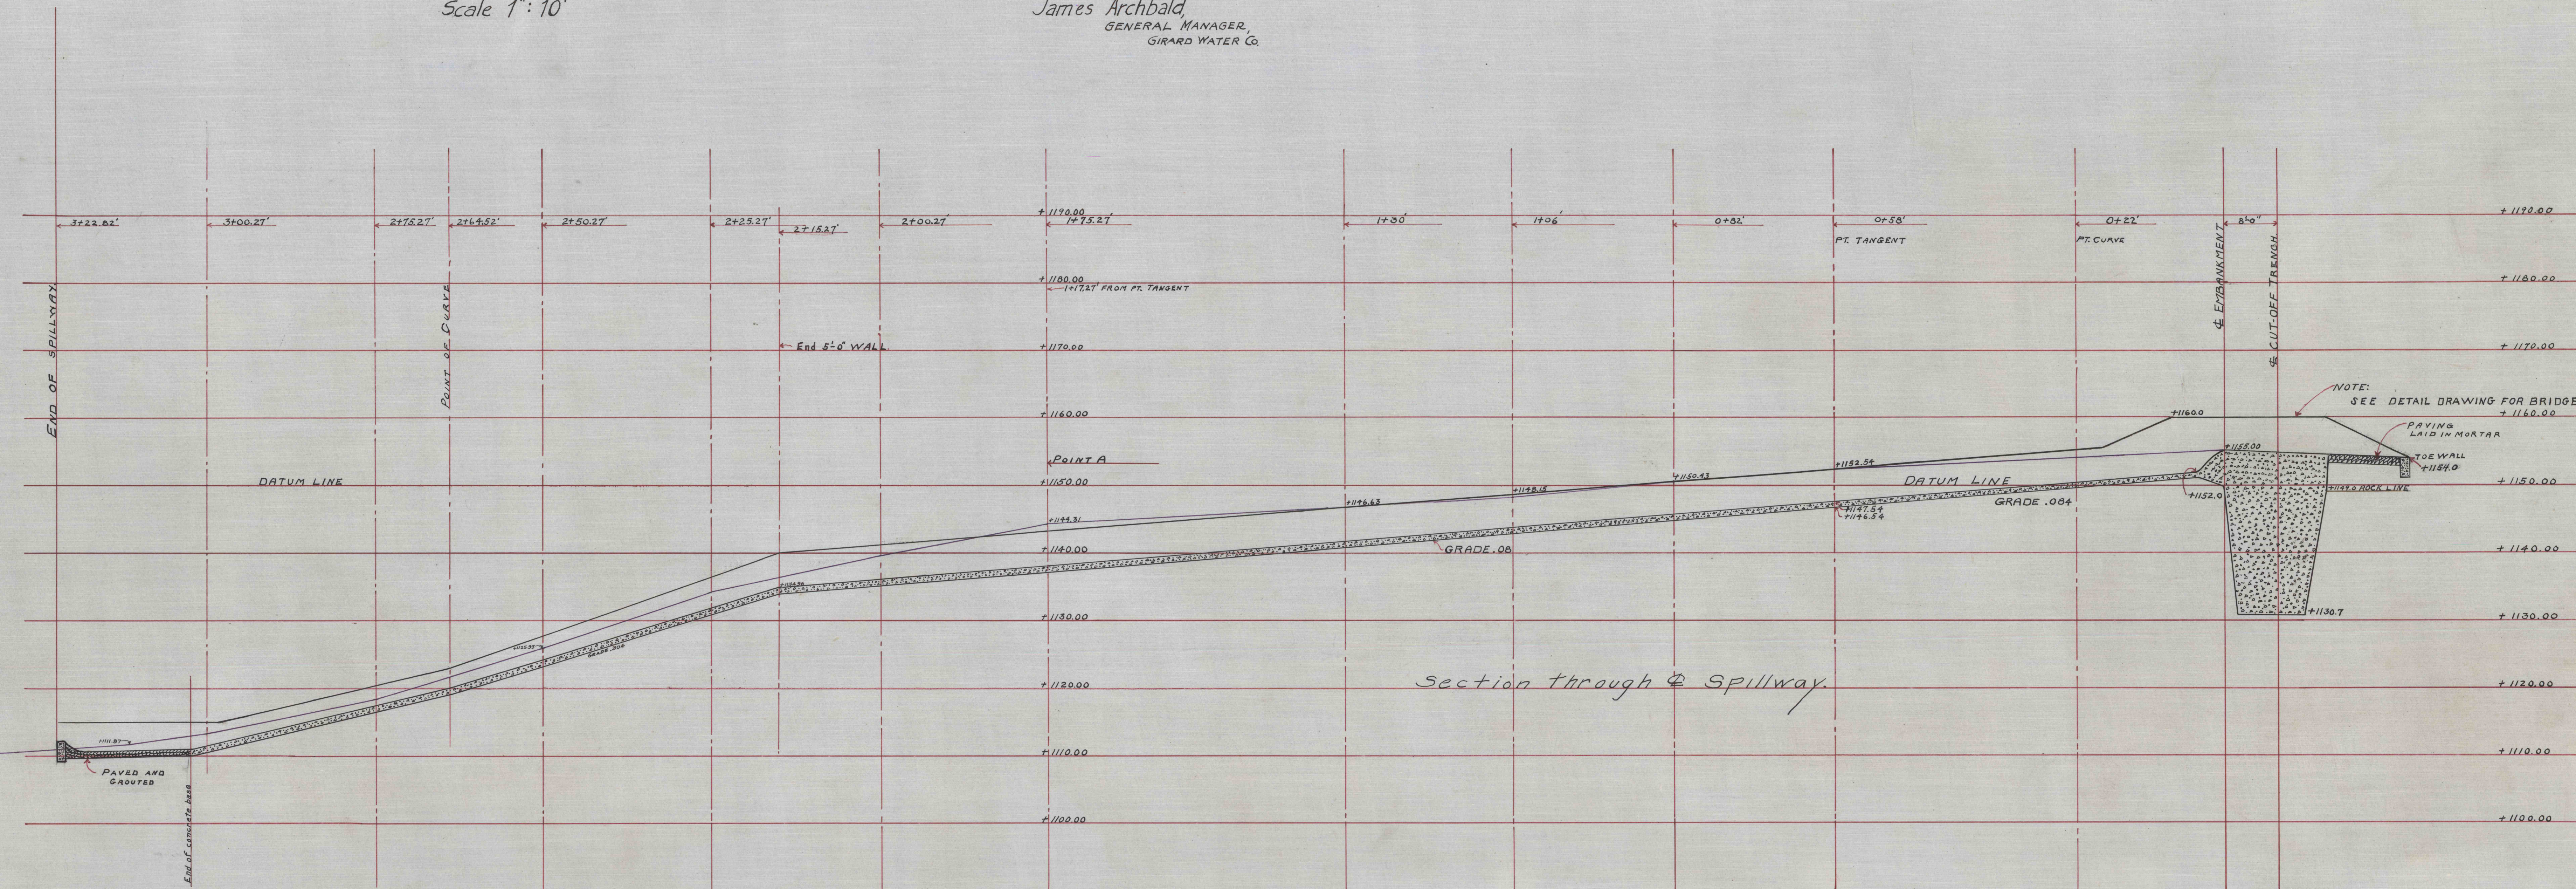

TOTAL HORIZONTAL LENGTH of Spillway INCLUDING Approach at Entrance 349.00 FEET.
" Slope " " " LENGTH of " of Spillway 353.00 "
FOR DETAIL REINFORCING SEE PLAN C-457 GANNETT.