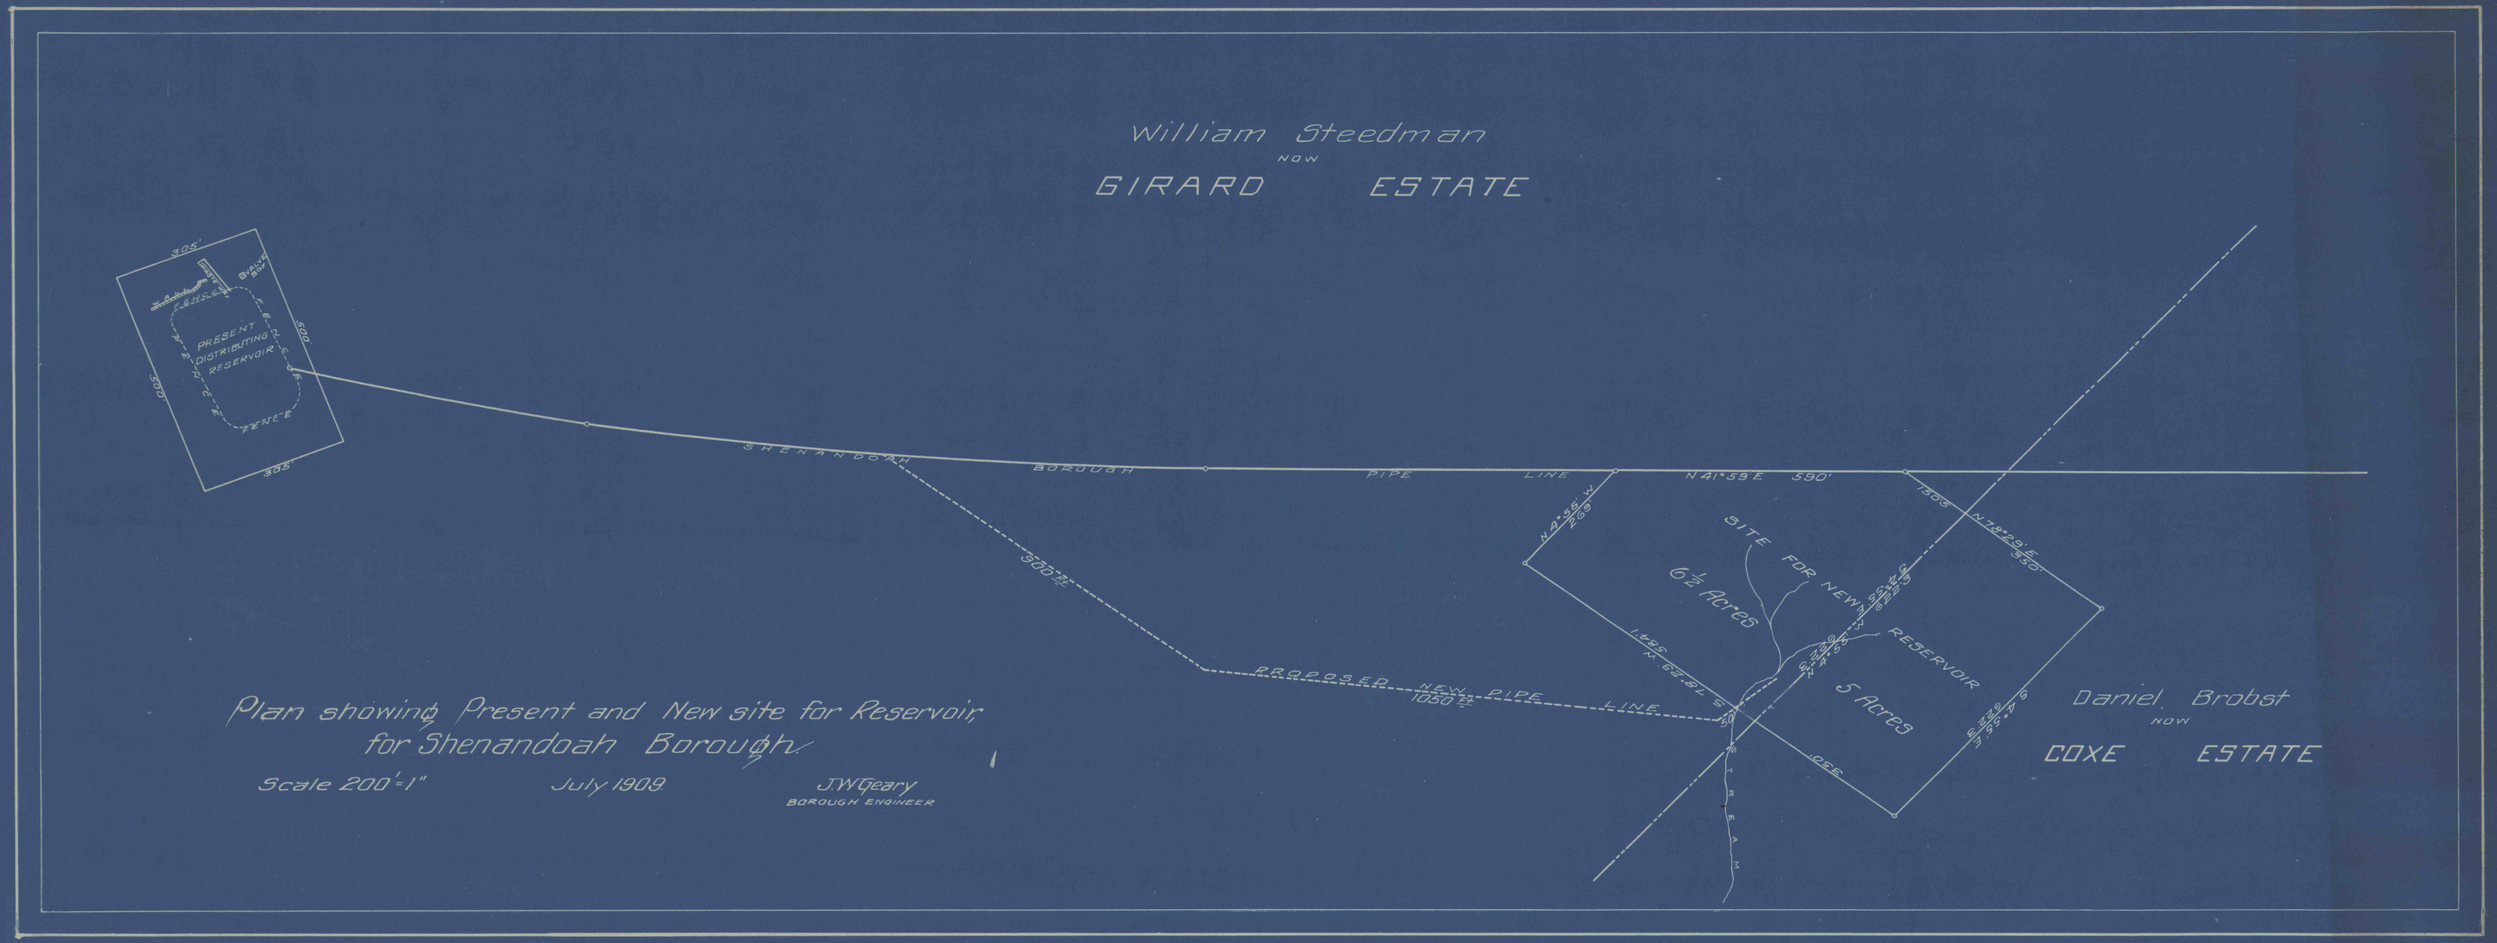

Plan showing Present and New site for Reservoir for Shenandoah Borough

Scale 200'=1" July 1909

J.W. Geary
BOROUGH ENGINEER