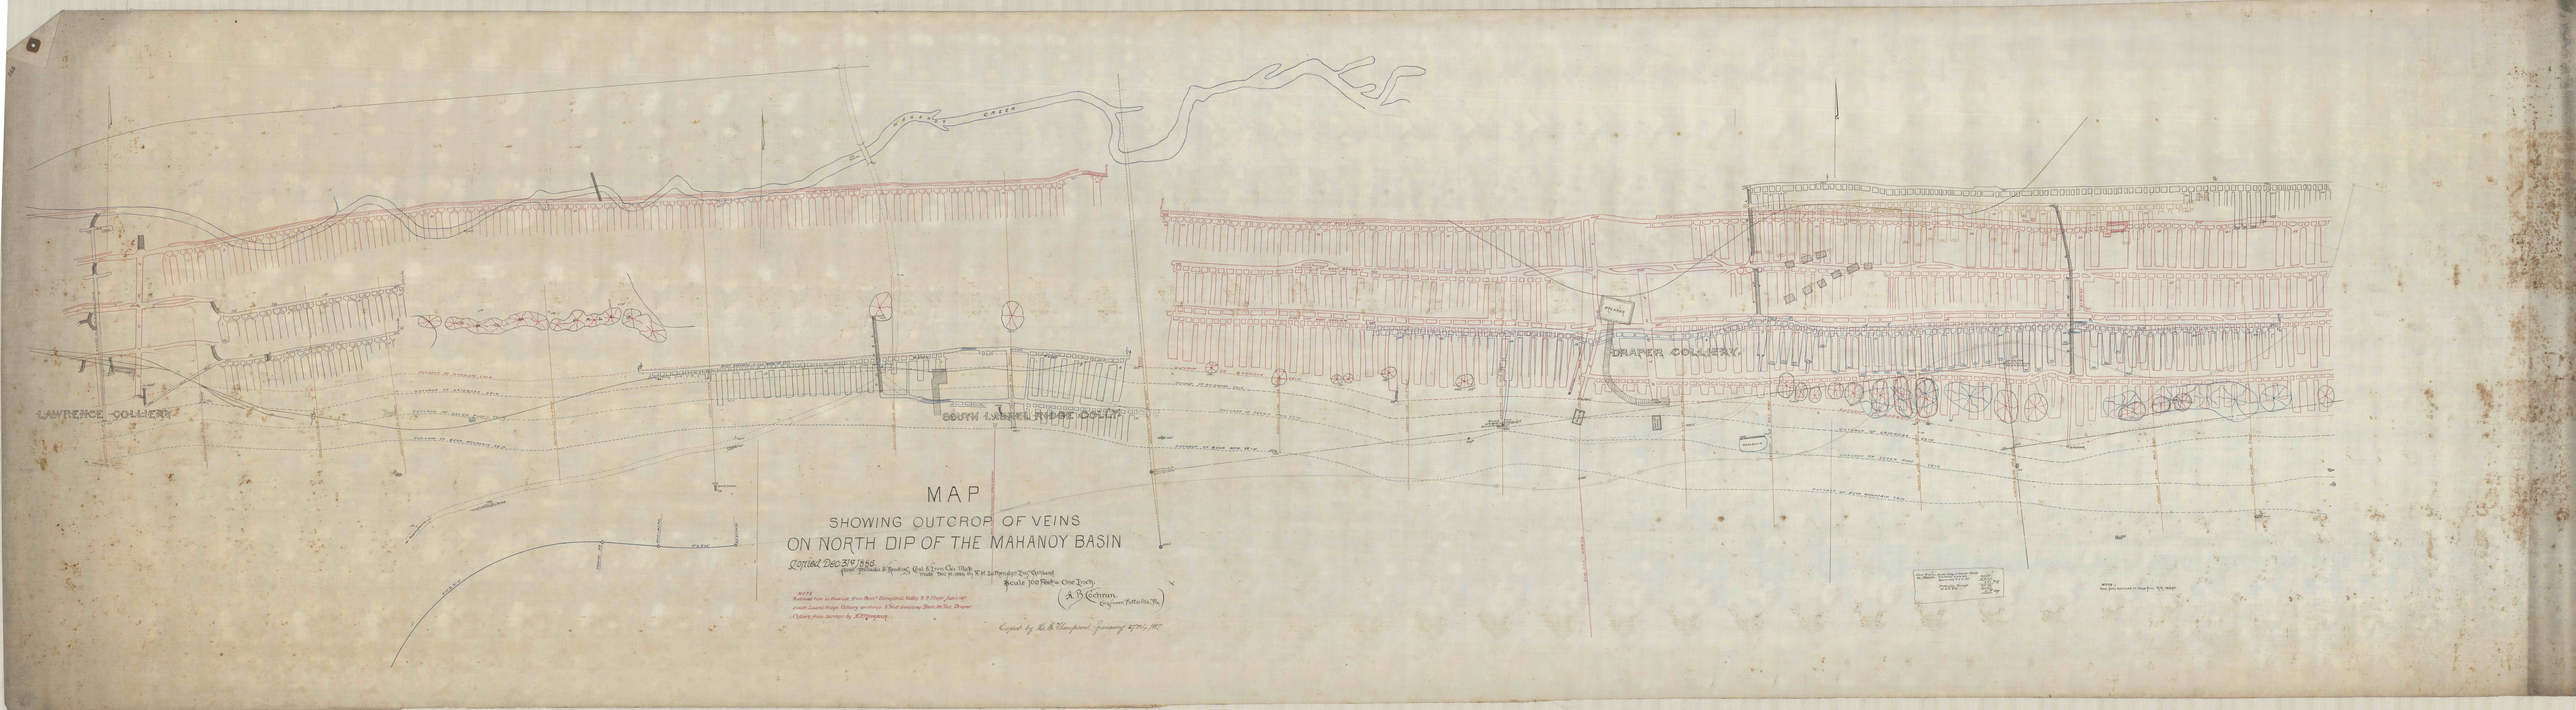

MAHANOY CREEK
LAWRENCE COLLIERY
SOUTH LAUREL RIDGE COLLY
DRAPER COLLIERY
OUTCROP OF BUCK MT. VEIN
1272 WATER TUNNEL
BORE HOLE (FOR WATER SUPPLY) LENGTH 640 FEET
1379.5' P&R C&I Co.
1383.6 Penn. S.V. R.R.
1520.3'
3° L. 9'24'
P.T. 4010+92

MAP

SHOWING OUTCROP OF VEINS
ON NORTH DIP OF THE MAHANOY BASIN

Copied Dec. 31st 1886.
from Philada & Reading Coal & Iron Co's Map
made Dec 10. 1886 by H. M. Luther, Asst. Engr. Ashland.

Scale 100 Feet = One Inch.

(A. B. Cochran.
Engineer, Pottsville, Pa.)

NOTE
Railroad line in blue ink from Penna. Schuylkill Valley R. R. Maps Jan. 1, 1887.
South Laurel Ridge Colliery workings & West Gangway Buck Mt. Vein Draper Colliery from surveys by H. S. Thompson.

Copied by H. S. Thompson, January 27th, 1887

Curb N. W. Cor. Beck's Alley & Mauch Chunk Sts., Pottsville	P. A. Taylor P. & R. R.R.	611.57
	Brendlinger P. & M. R.R.	614.04
		2.47 Diff
	Pottsville Borough	611.39'
	P. & R. R.R. –	611.57
		0.18 diff

NOTE.–
Crop falls outlined in blue from R.R. maps.