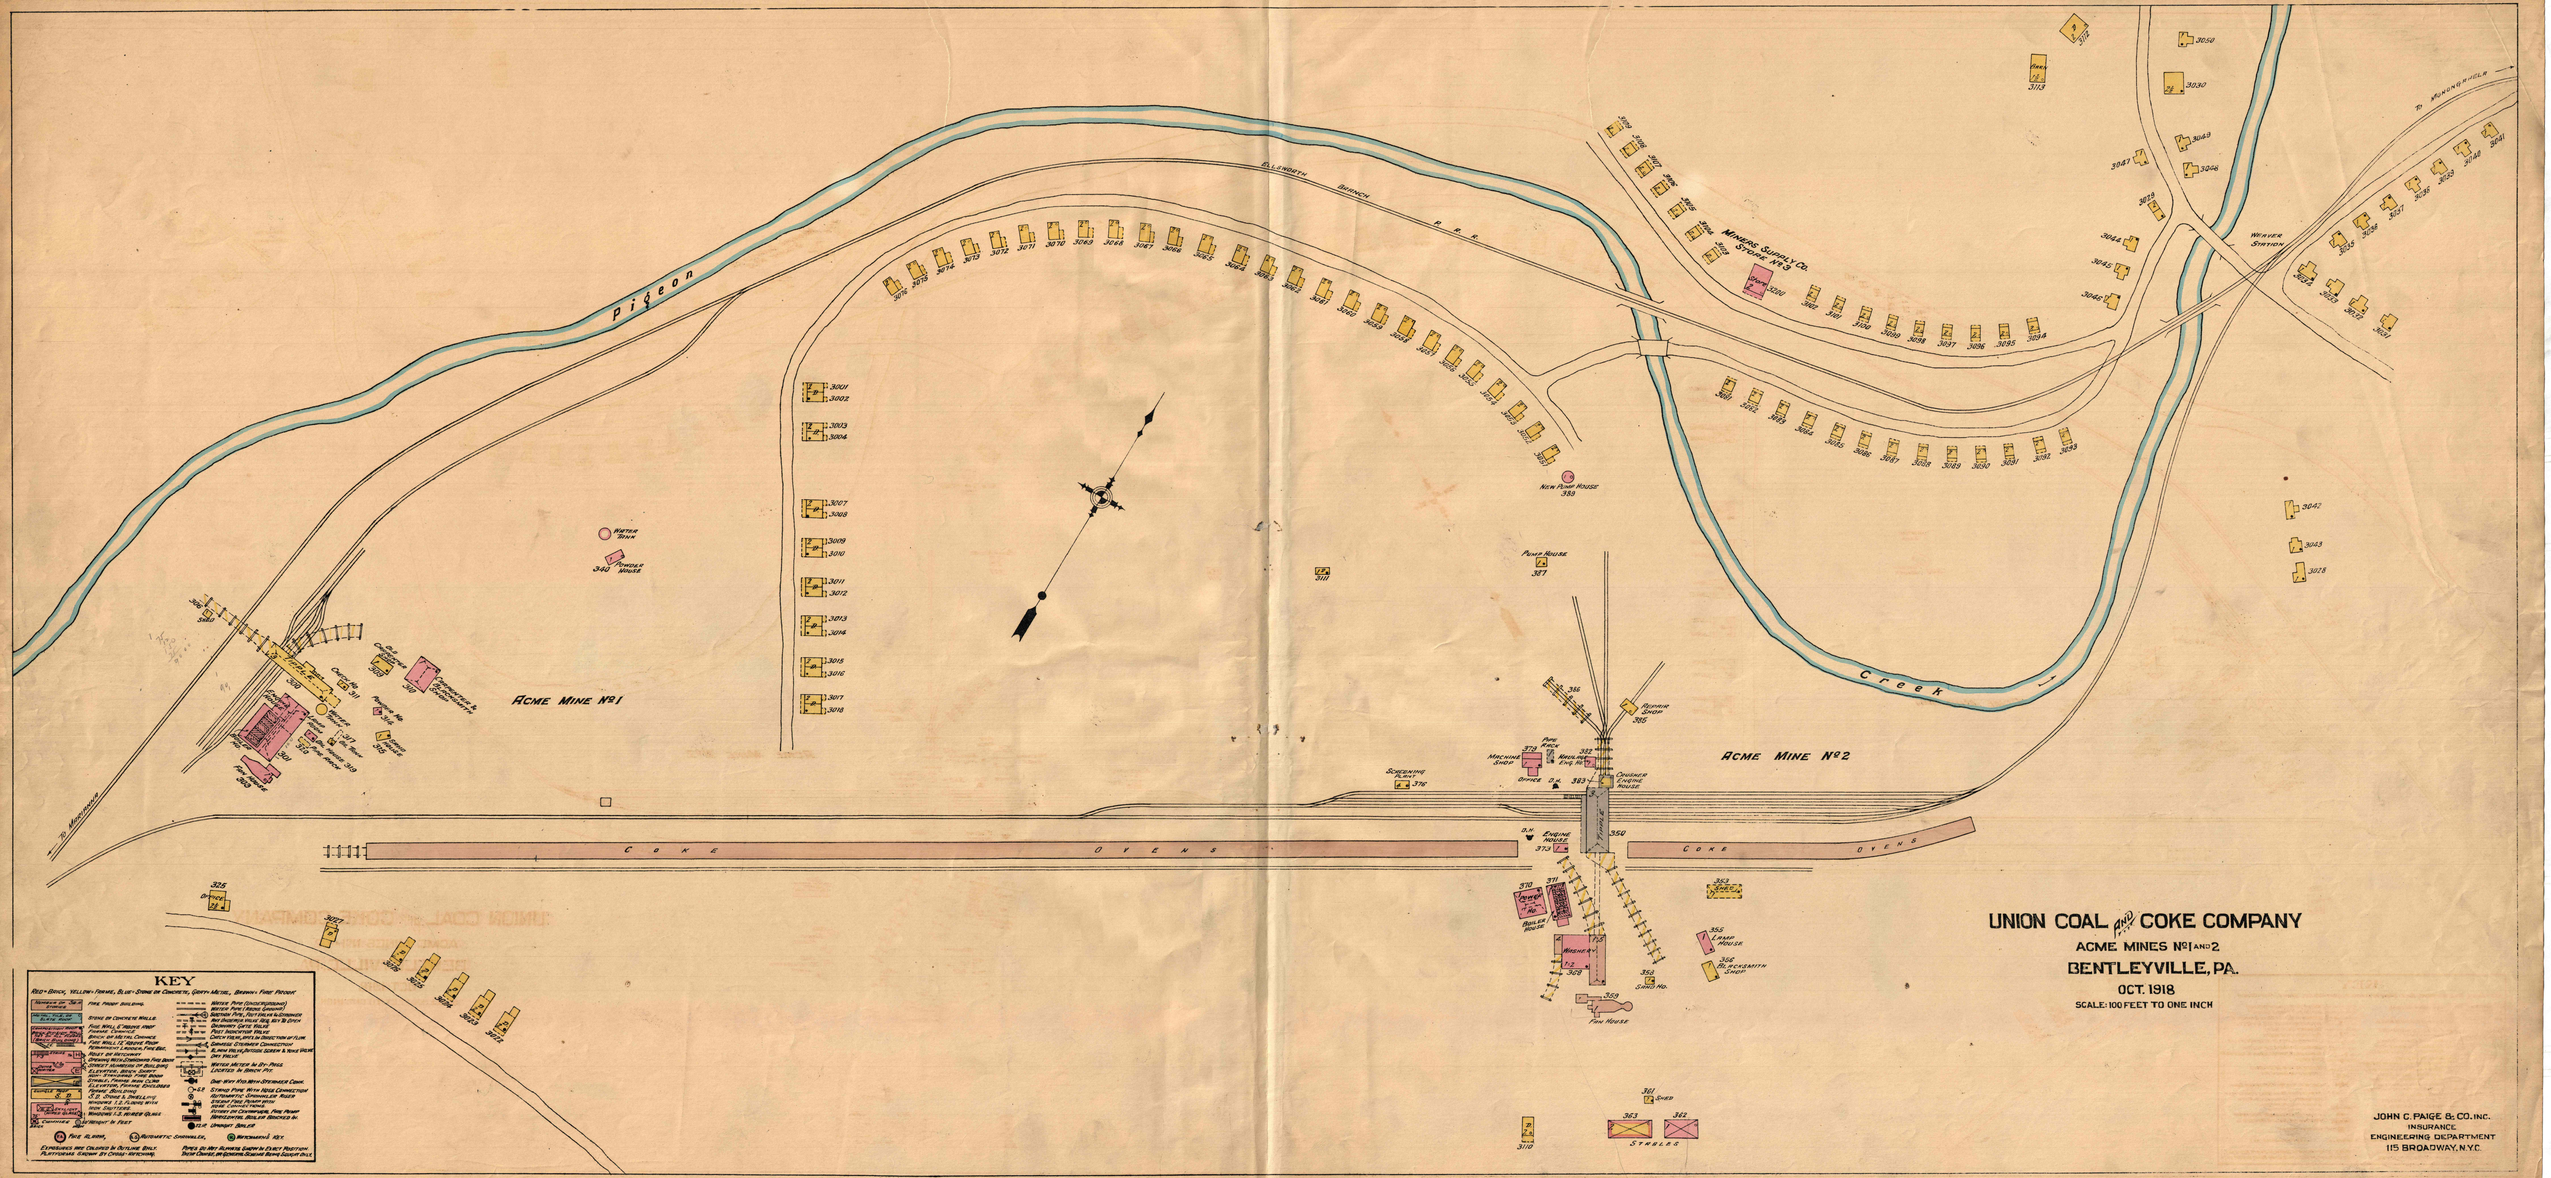
Pigeon
Ellsworth Branch B. & O. R.R.
Miners Supply Co. Store No 3
Weaver Station
To Ellsworth
To Monongahela
Creek
Acme Mine No 1
Acme Mine No 2
Coke Ovens
Coke Ovens
Pithead Shaft
Powder House
New Pump House
Power House
Engine House
Fan House
Stables
Blacksmith Shop
Sand Ho.
Repair Shop
Machine Shop
Boiler Room
Screening Plant
Tipple
Engineer Engine House
Pipe Rack
Boiler Ho.
Dry House
Shed
Key
Union Coal and Coke Company
Acme Mines No 1 and 2
Bentleyville, Pa.
Oct. 1918
Scale: 100 Feet to One Inch
John C. Paige & Co. Inc.
Insurance
Engineering Department
115 Broadway, N.Y.C.