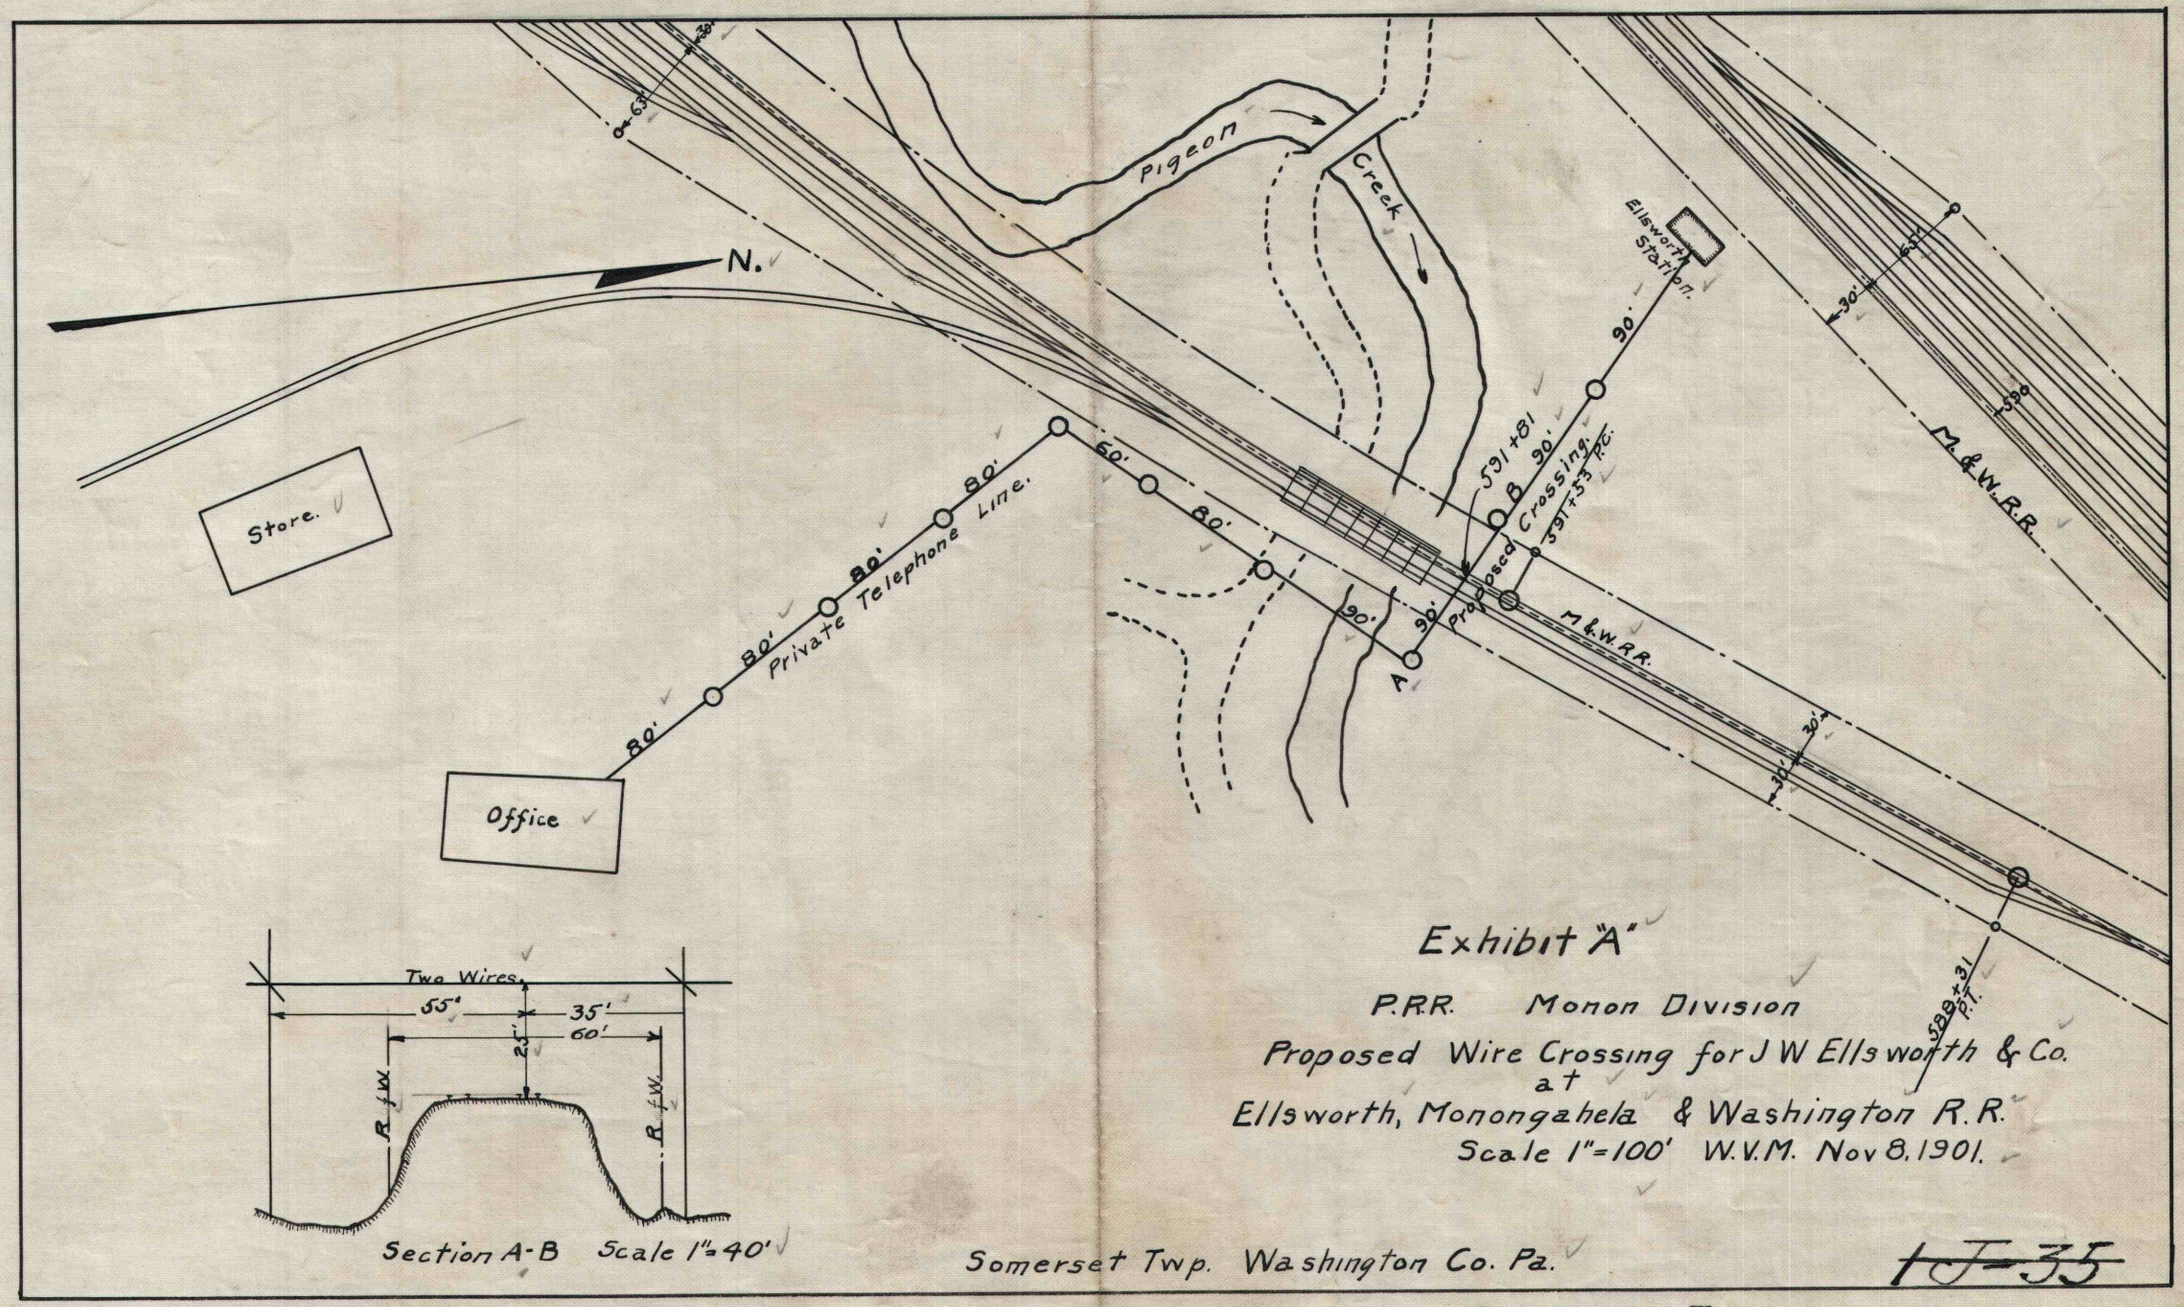
N.
Pigeon
Creek
Ellsworth Sta'n P.T.
Store.
Office
Private Telephone Line.
80'
60'
90'
A
B
591+81
Proposed Crossing.
591+33 P.C.
M.&W.R.R.
30'
65'
590
588+31 P.T.
Two Wires.
55'
35'
60'
25'
R.F.W.
Section A-B Scale 1"=40'
Exhibit "A"
P.R.R. Monon Division
Proposed Wire Crossing for J W Ellsworth & Co.
at
Ellsworth, Monongahela & Washington R.R.
Scale 1"=100' W.V.M. Nov 8, 1901.
Somerset Twp. Washington Co. Pa.
1-J-35
DWG. 3-7
Sk. No 18405