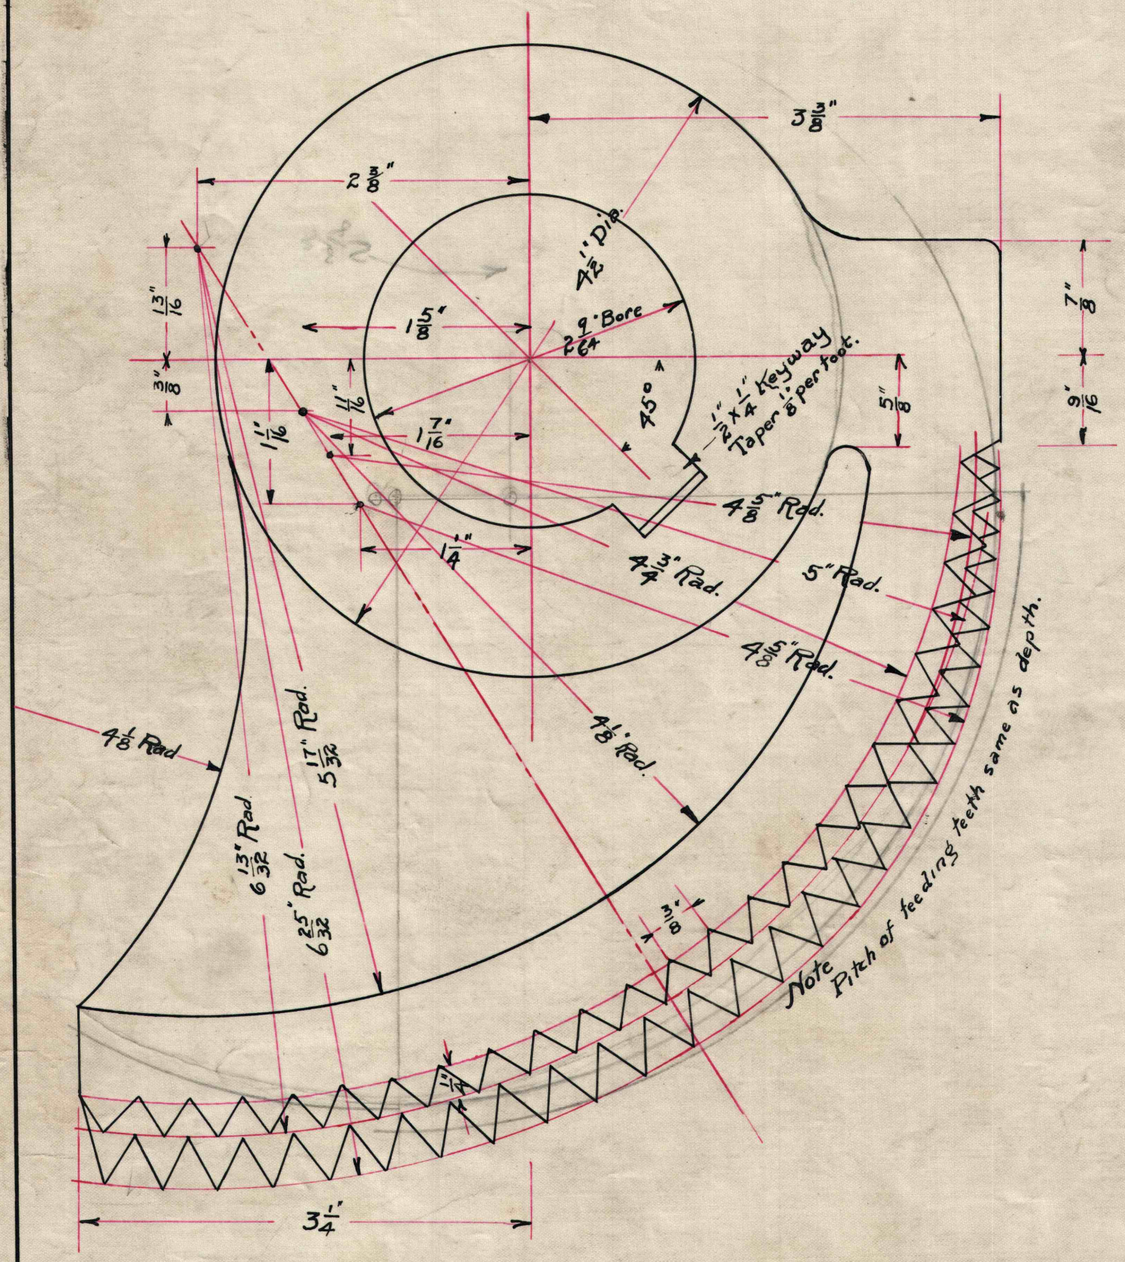

Cast Iron
2R-2L, with respect to K.S.
taper, for each cage.

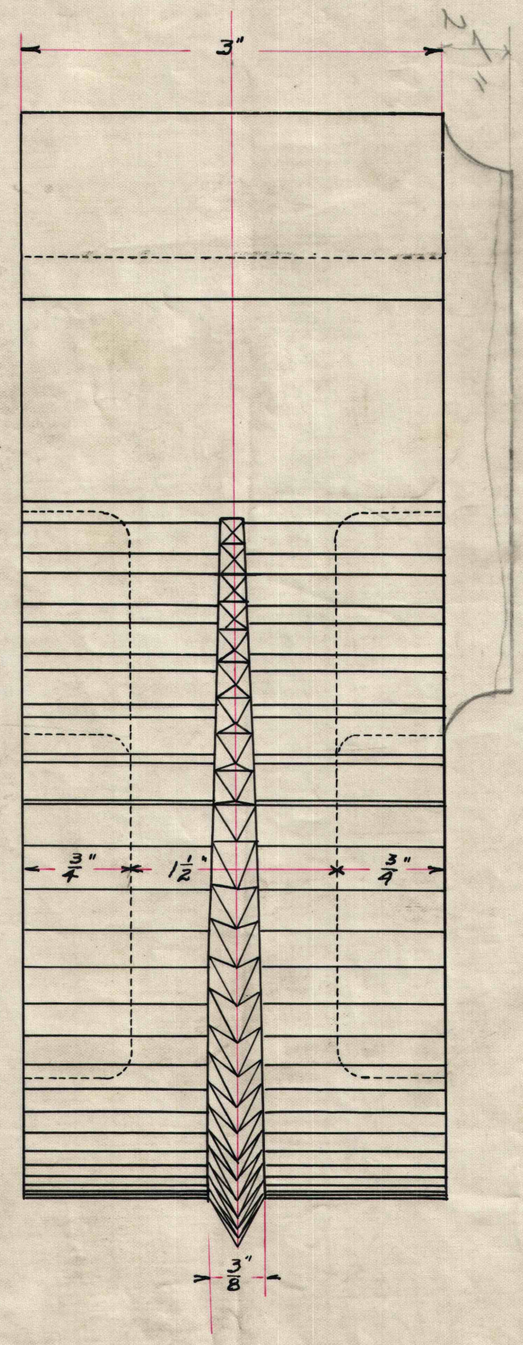

Improved Safety Catch for
Platform Cage

Scale-12" = 1'-0"

8-22-07

DWG. 19 - 6

~~G 26~~