KEYSTONE C. & C. CO.

PLAN OF

BRICK MINE DAMS

TO BE CONSTRUCTED ON

BUTT NO. 7 AND PARALLEL

OFF

MAIN ENTRY "O"

CLARIDGE MINE

ADJOINING AND BELOW

ABANDONED FOSTER MINE

SCALE: 3/8" = 1 FT.

NOTE:

Maximum head of water [illegible] feet.
All material and workmanship to be of best quality throughout
An inspector to be constantly on the work
No blasting allowed
Any loose or shattered material on the sides, roof or bottom must be removed
Dimensions of hitches, or bearings are minimum and shall be increased if strata is not found firm or satisfactory.

Brickwork to be laid with good hard burned common bricks. In mortar composed one(1) part fresh portland Cement of approved brand and two(2) parts clean, sharp sands, properly screened, mixed with sufficient water to render the mixture of proper consistency. Care must be taken to thoroughly mix the Sand and mortar dry before adding the water. Mortar shall be mixed in small quantities only, and in no case shall mortar that has commenced to set or stood over night be used.

All brick shall be wet before being laid. Each brick shall be laid with a shove joint in full bed of mortar, all interstices being thoroughly filled.

Nov. 11th. 1909

R. H. Morris

ENGINEER

Approved:

---------- 1909

Inspector, 19th. Bituminous Dist. of Penna.

Nov 12 1909.

Inspector, Keystone C. & C. Co.

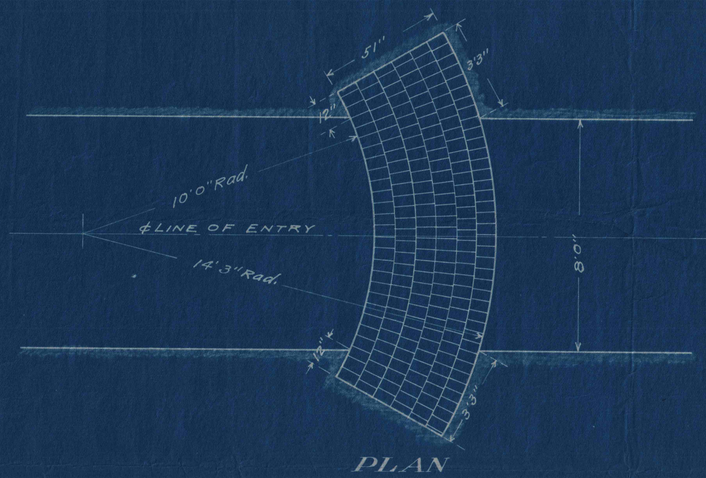

PLAN

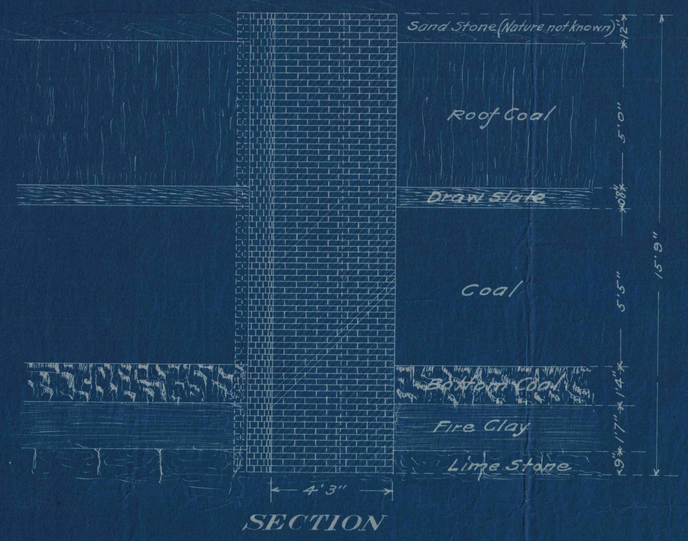

SECTION

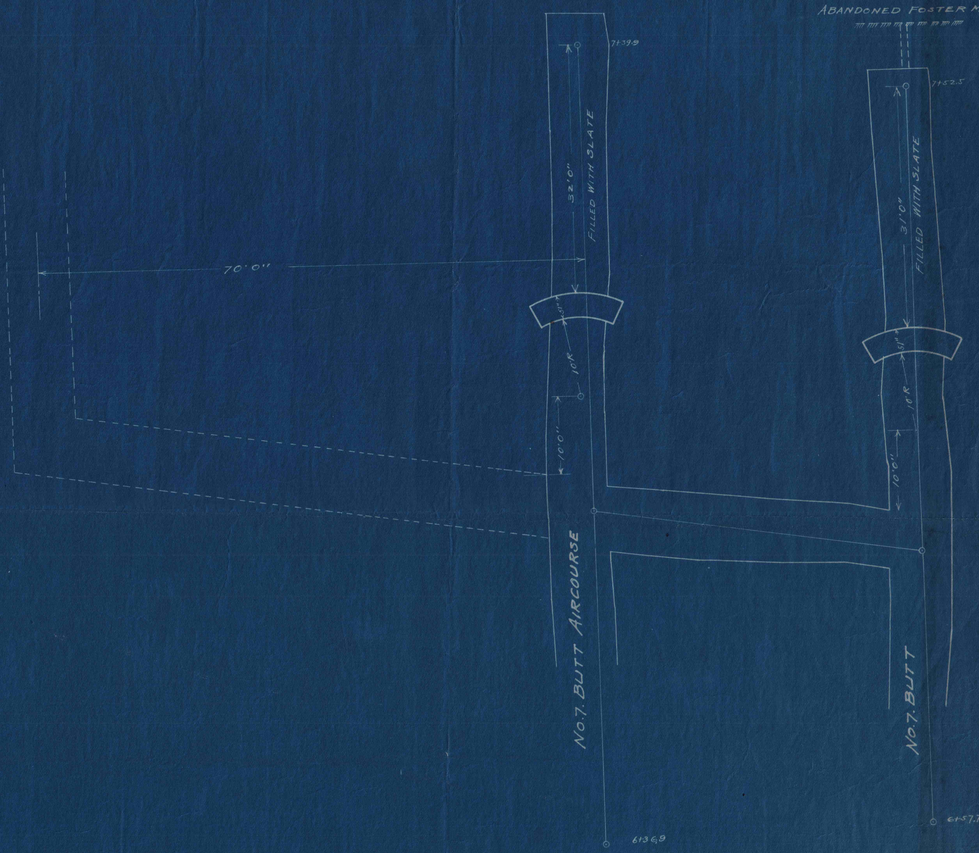

SITUATION PLAN

SCALE: 1IN = 10'