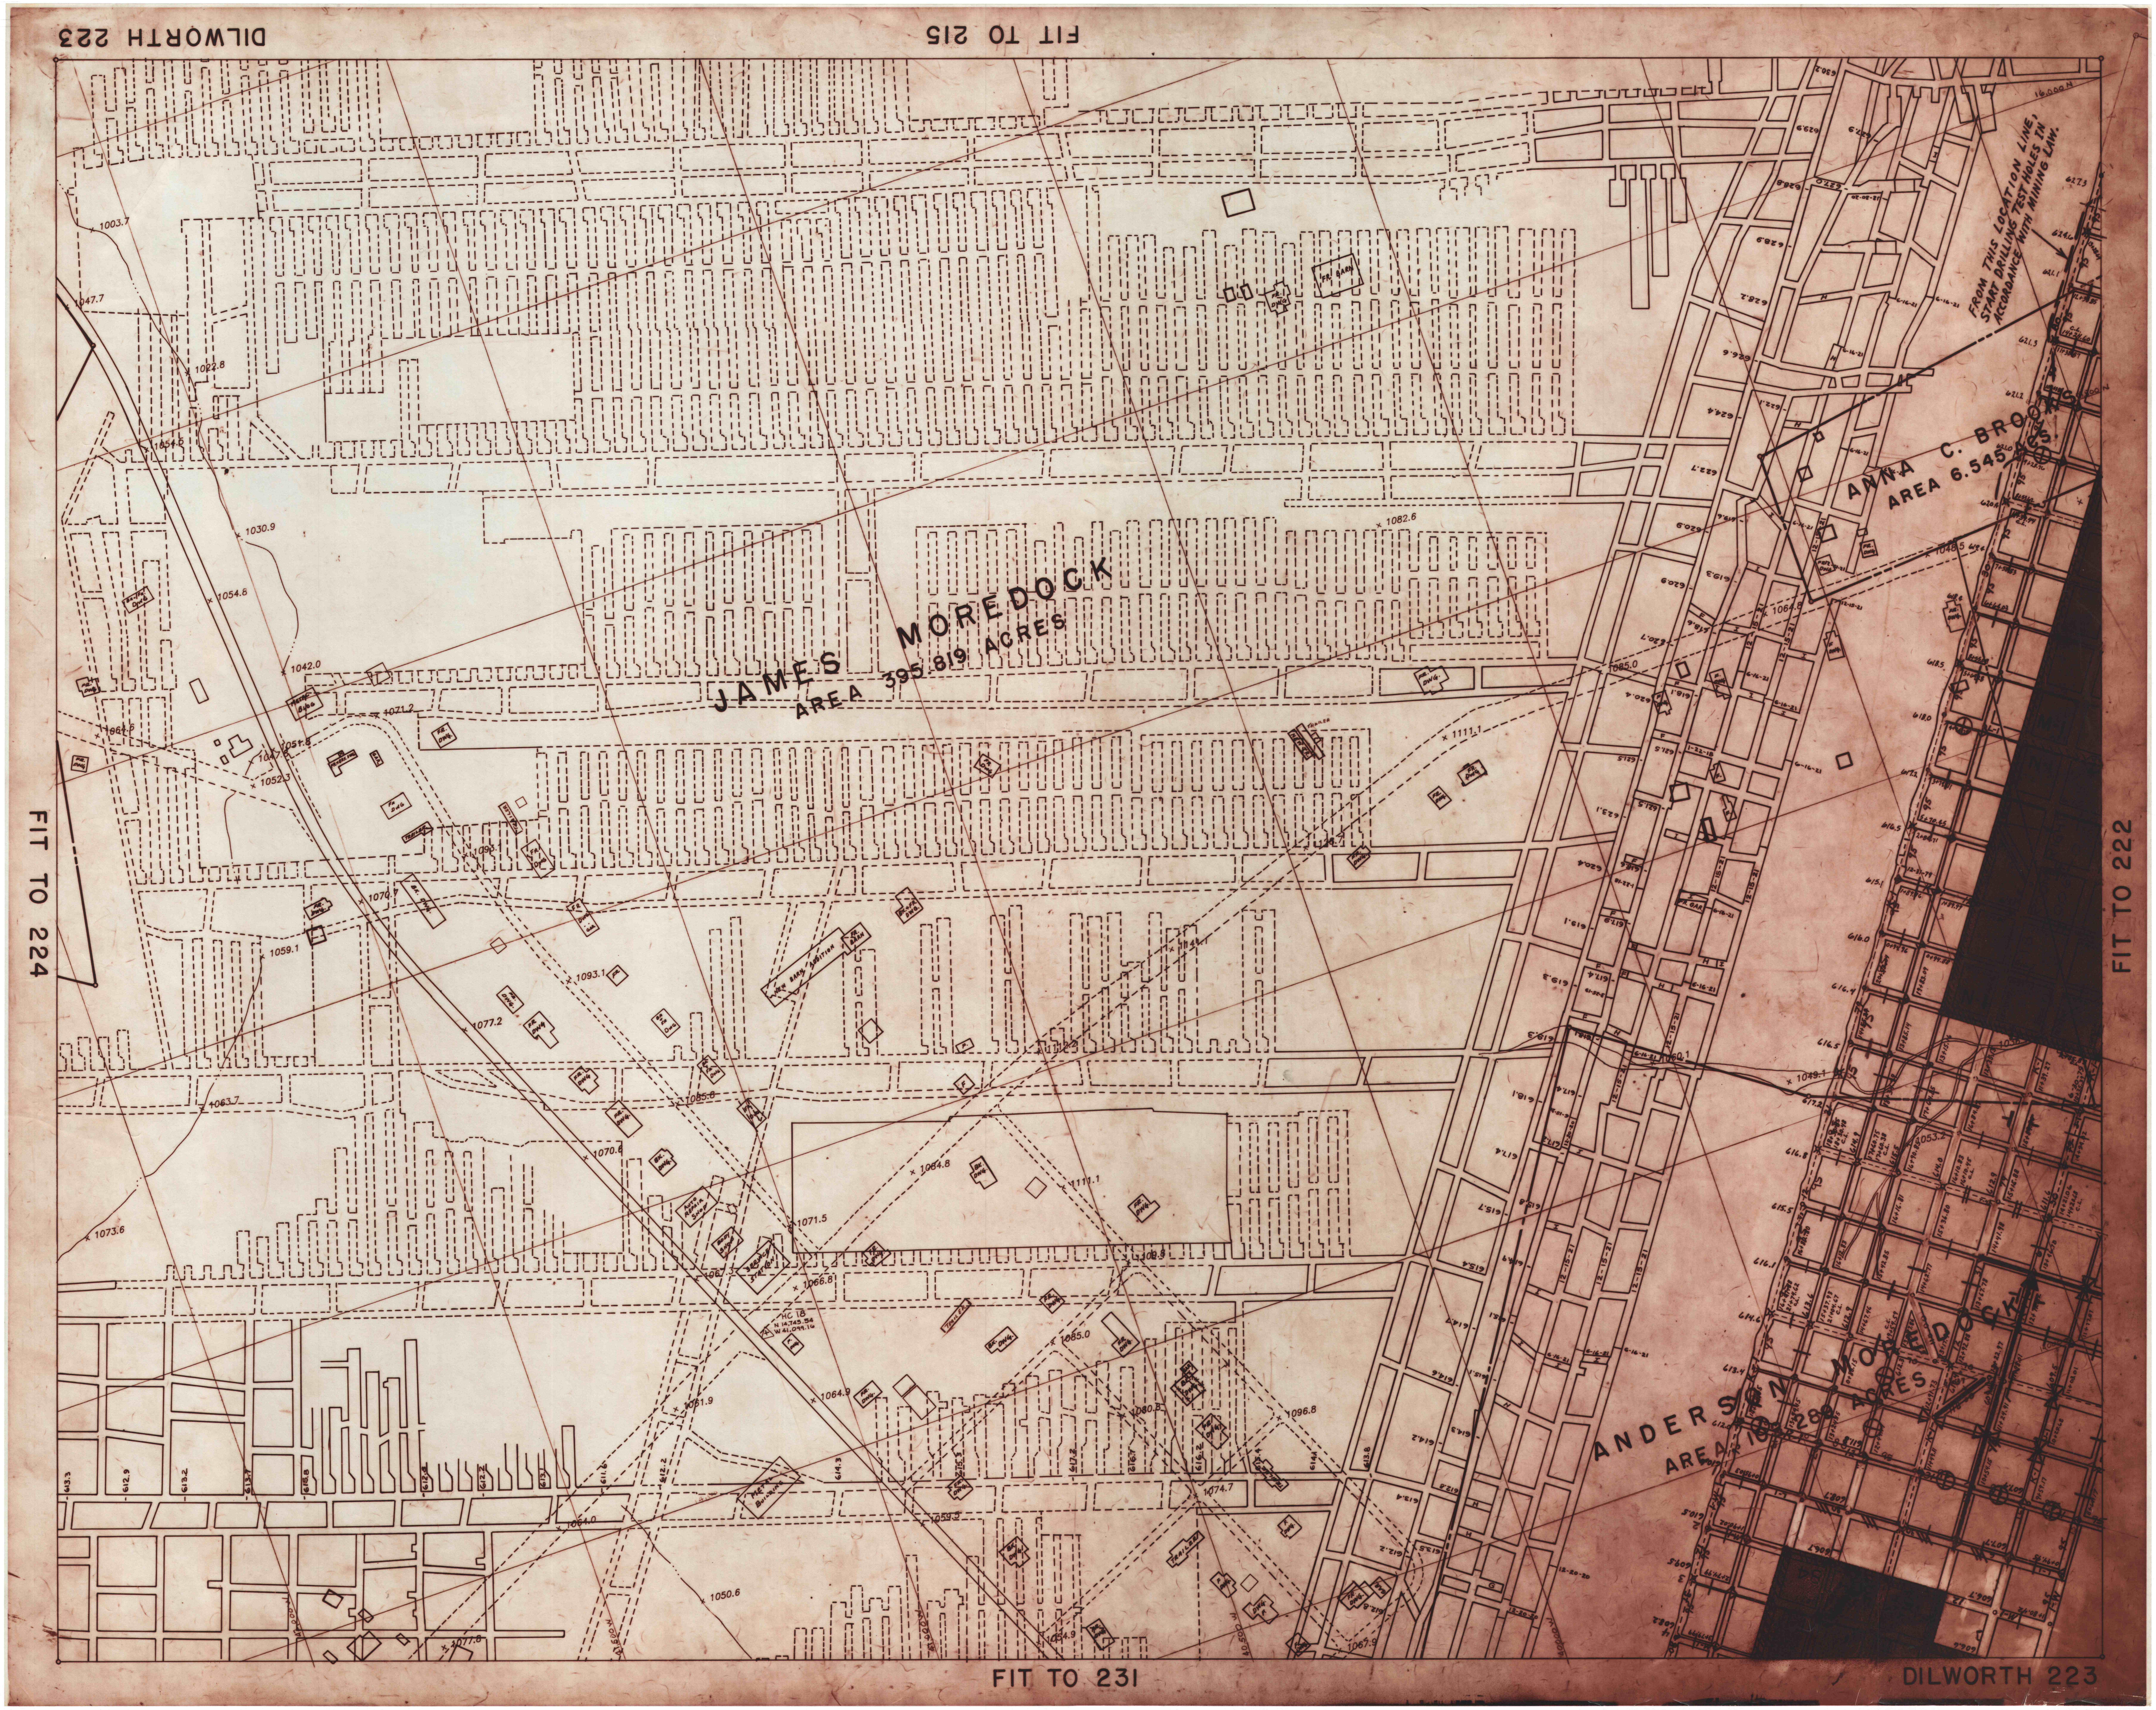
DILWORTH 223
FIT TO 215
FIT TO 224
FIT TO 222
FIT TO 231
JAMES MOREDOCK
AREA 395.819 ACRES
ANNA C. BROOKS
AREA 6.545 ACS.
ANDERSON MOREDOCK
FROM THIS LOCATION LINE, START DRILLING TEST HOLES IN ACCORDANCE WITH MINING LAW.
NEW BARN ADDITION
FR. BARN
AUTO REPAIR SHOP
BODY SHOP
SERVICE STATION
METAL BUILDING
TRAILER
HC 18
N 14,743.54
W 41,099.16
DILWORTH 223