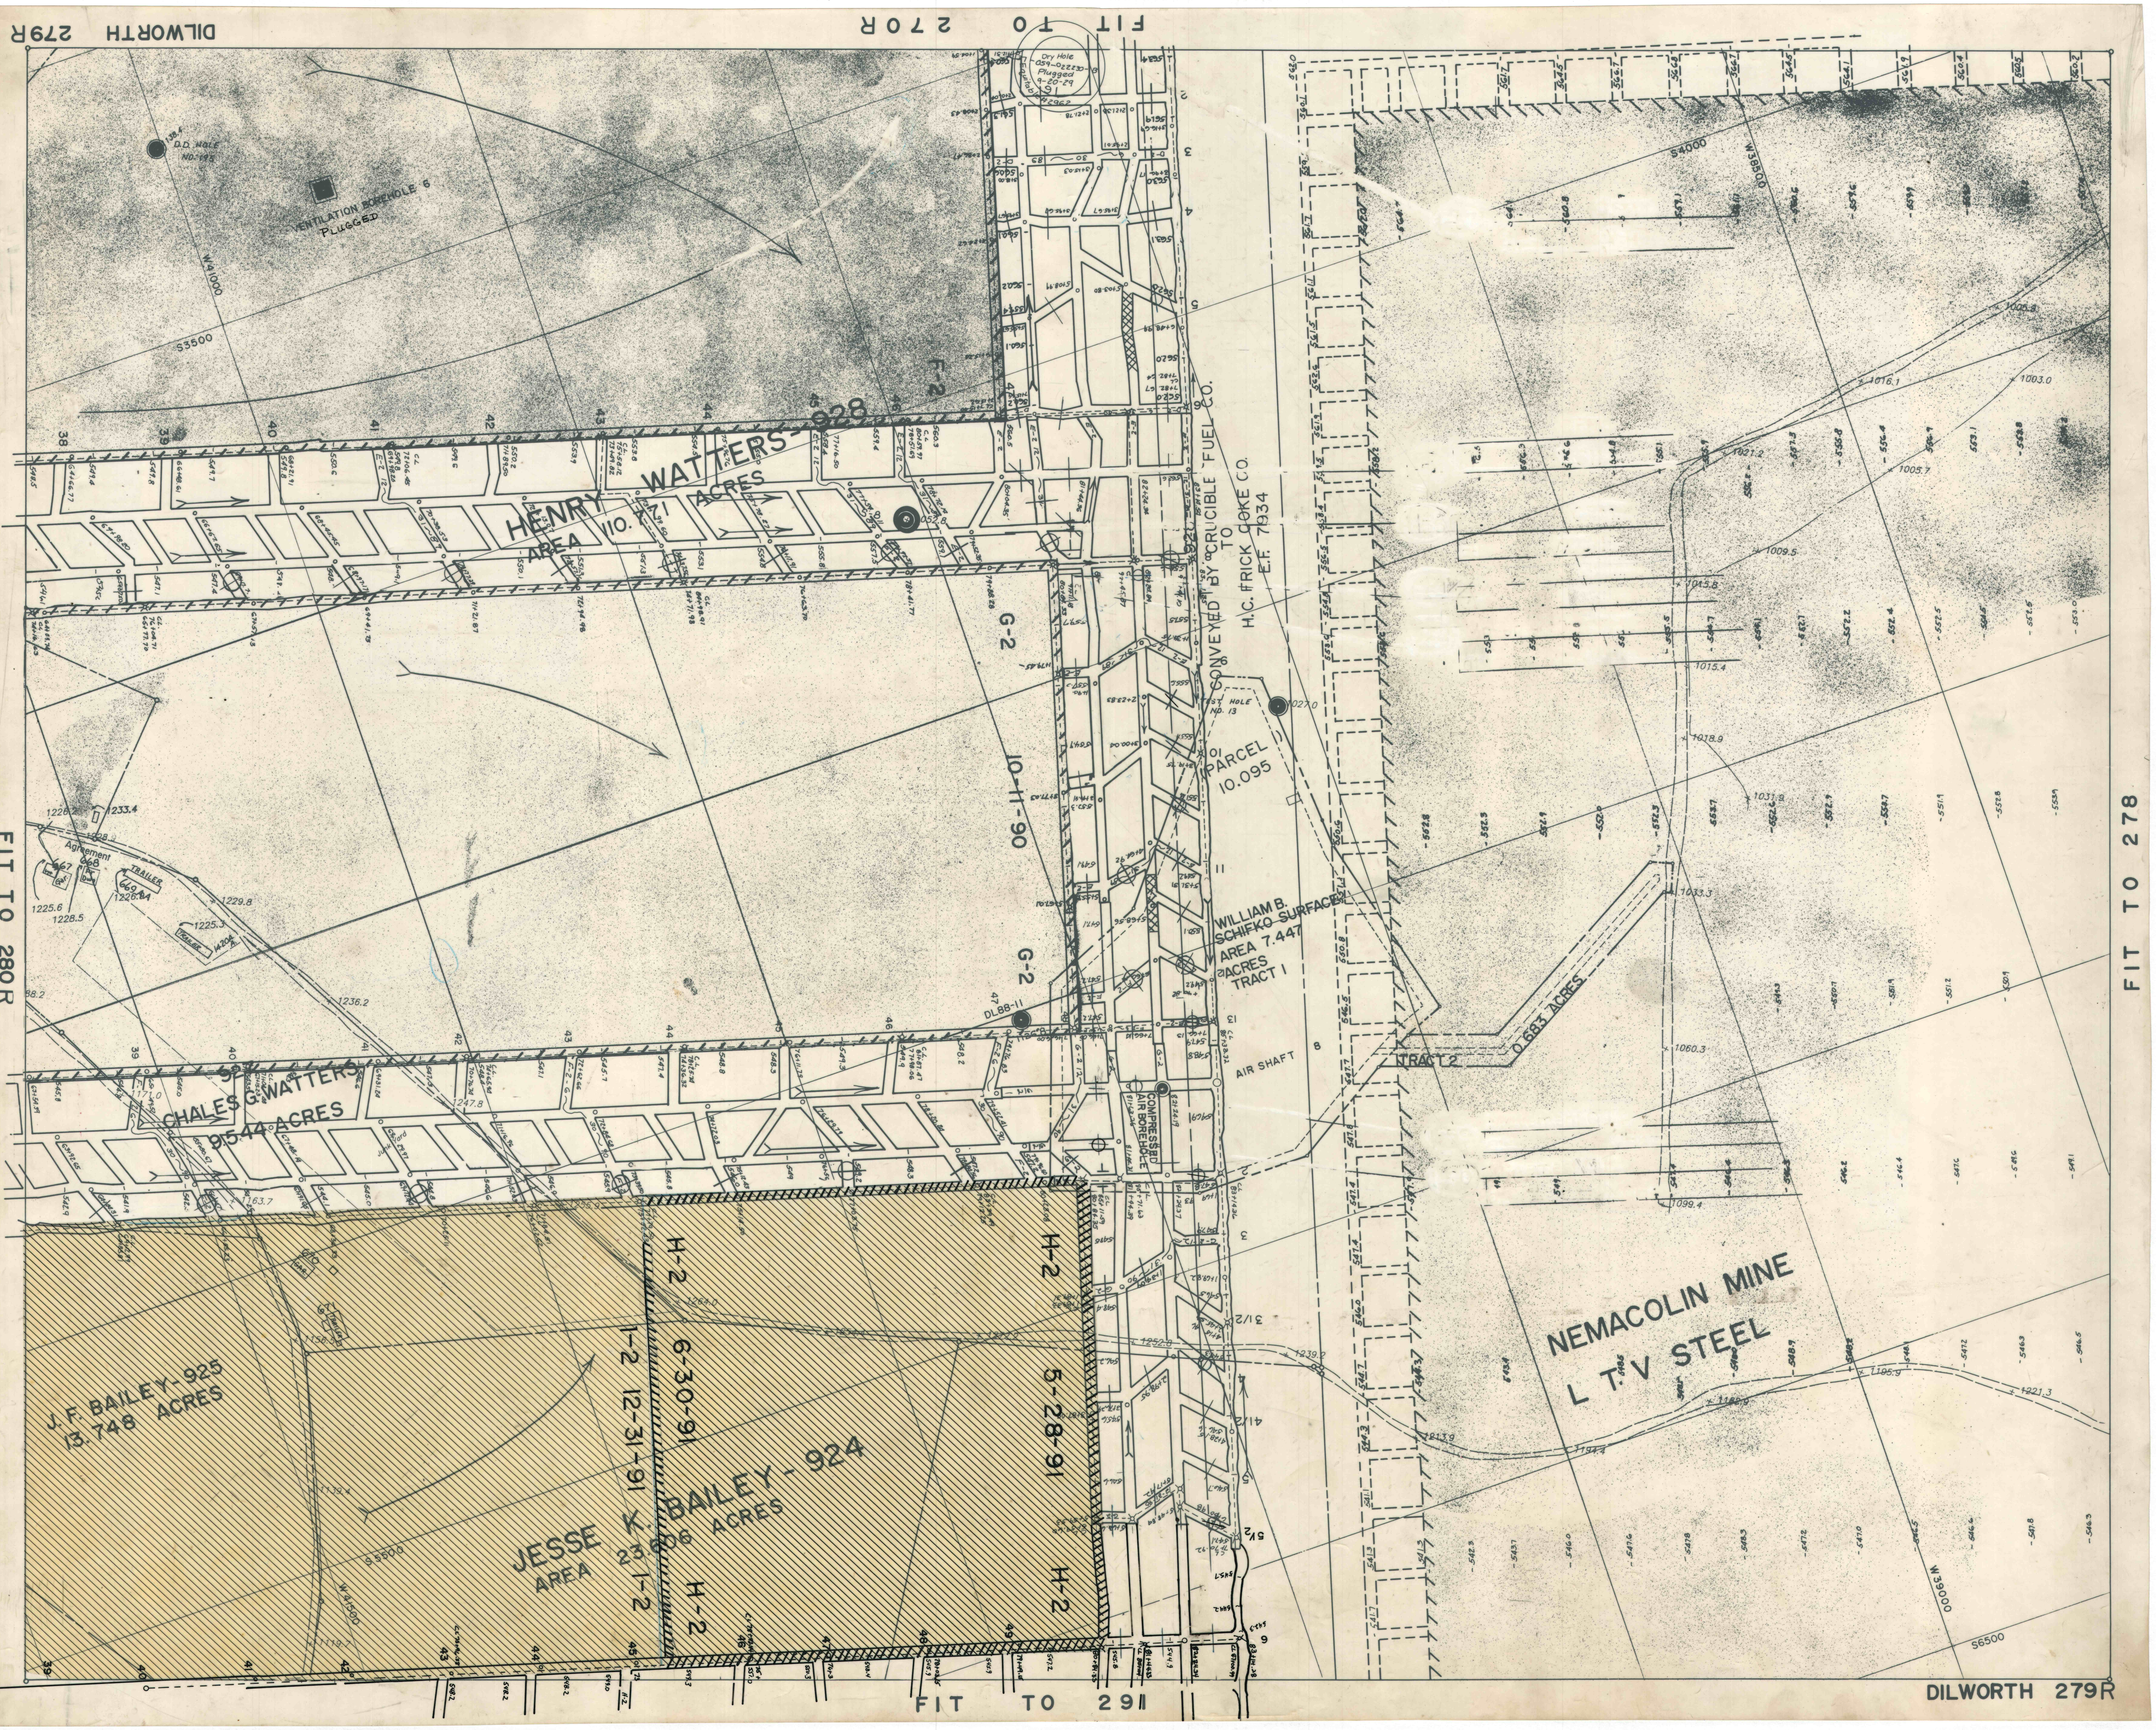

DILWORTH 279R
FIT TO 270R
FIT TO 280R
FIT TO 278
FIT TO 291
DILWORTH 279R
D.D. HOLE NO. 195
VENTILATION BOREHOLE 6 PLUGGED
W41000
S3500
Dry Hole 059-02230-B Plugged 9-20-29 Equitable #2962
F-2
HENRY WATTERS-928
AREA 10.771 ACRES
CONVEYED BY CRUCIBLE FUEL CO. TO H.C. FRICK COKE CO. E.F. 7934
G-2
10-11-90
TEST HOLE NO. 13
PARCEL 10.095
WILLIAM B. SCHIFKO SURFACE AREA 7.447 ACRES TRACT 1
DL88-11
AIR SHAFT
COMPRESSED AIR BOREHOLE
TRACT 2
0.683 ACRES
S4000
W38500
Agreement
TRAILER
CHALES G. WATTERS
9.544 ACRES
J.F. BAILEY-925
13.748 ACRES
JESSE K. BAILEY-924
AREA 23.606 ACRES
H-2
6-30-91
I-2
12-31-91
5-28-91
S5500
W41500
NEMACOLIN MINE
L T V STEEL
W39000
S6500